


PENNEAST PIPELINE COMPANY, LLC


PENNEAST PIPELINE PROJECT

PADEP - SOIL EROSION AND SEDIMENT CONTROL PLAN

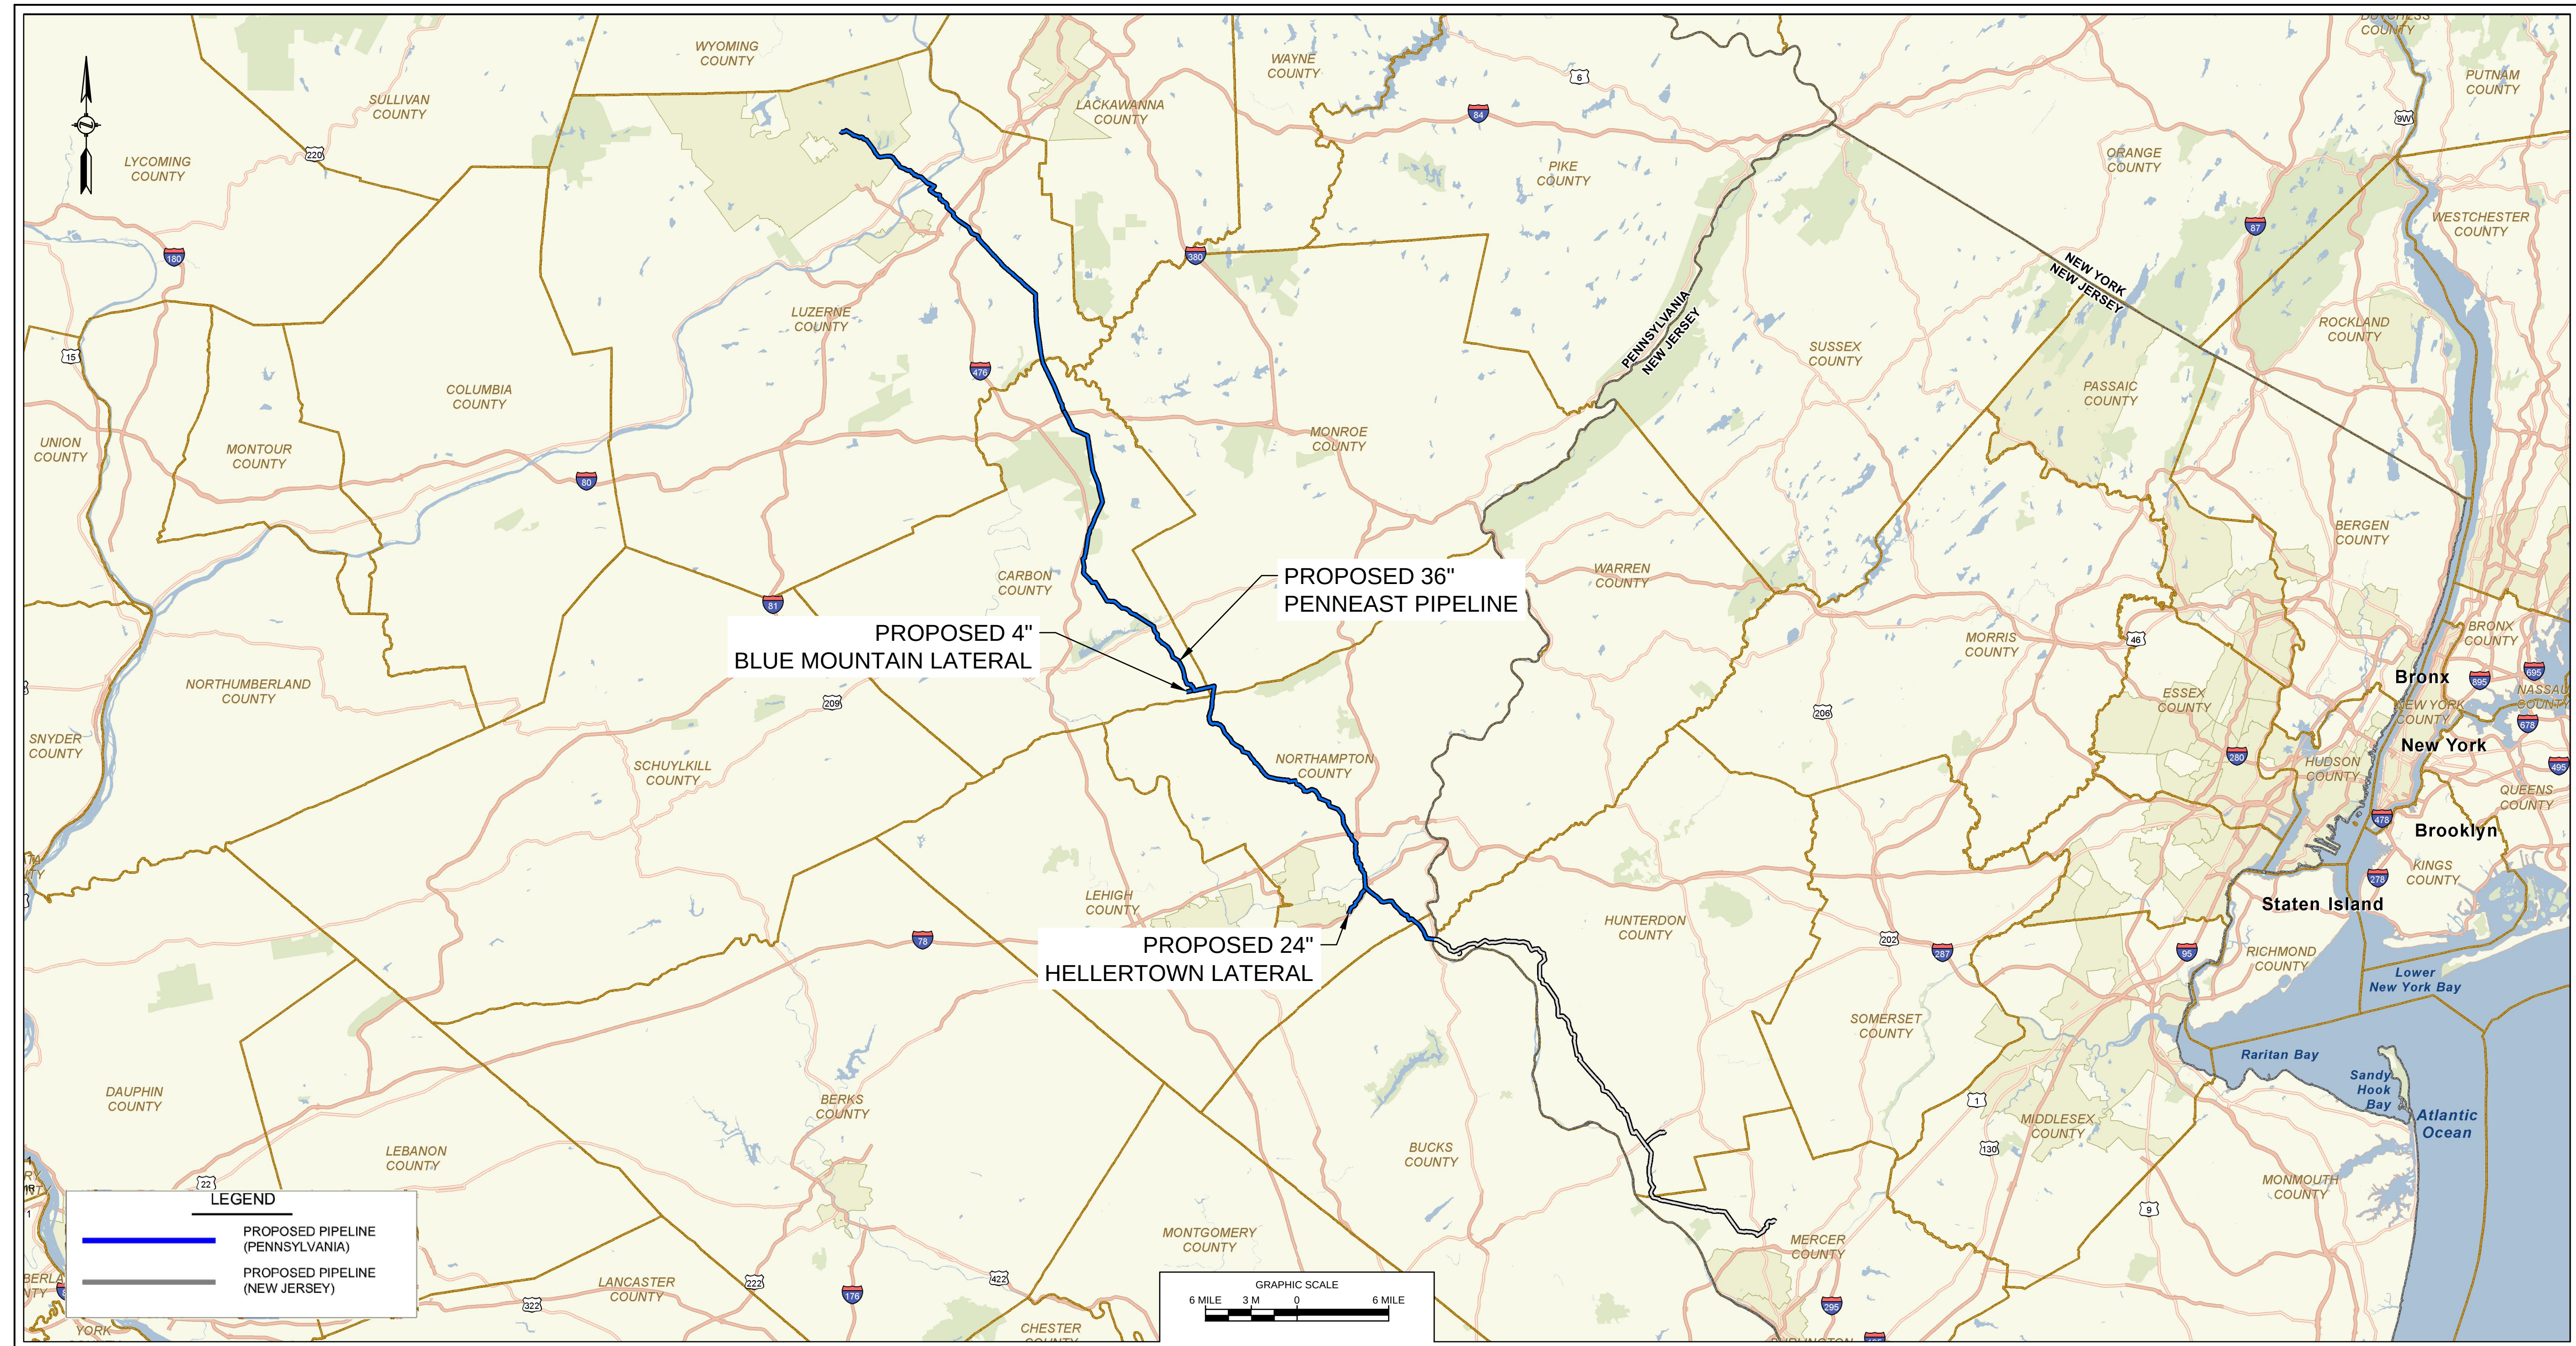

DRAWING INDEX

SHT. NO.	DESCRIPTION
000-01-01-001	COVER SHEET
000-01-01-002	LEGENDS
000-01-01-003A - 000-01-01-003F	E&S GENERAL NOTES
000-01-03-001 - 000-01-03-004	ALIGNMENT SHEET INDEX
000-03-01-001 - 000-03-01-156	ALIGNMENT SHEET - PENNEAST MAINLINE
000-03-01-229 - 000-03-01-233	ALIGNMENT SHEET - HELLERTOWN LATERAL
000-03-01-239	ALIGNMENT SHEET - BLUE MOUNTAIN LATERAL
000-03-03-001 - 000-03-03-056	ACCESS ROAD DETAIL
000-03-04-001B & 000-03-04-005	PIPEYARD DETAIL
000-03-06-001	SUSQUEHANNA RIVER CROSSING OVERVIEW
000-03-07-001, 002, 005 - 007 & 013	HDD EXHIBIT PLAN AND PROFILE
000-03-08-001 - 000-03-08-002	TYPICAL CONSTRUCTION ROW DETAILS
000-03-09-001 - 000-03-09-010E	TYPICAL E&S DETAILS

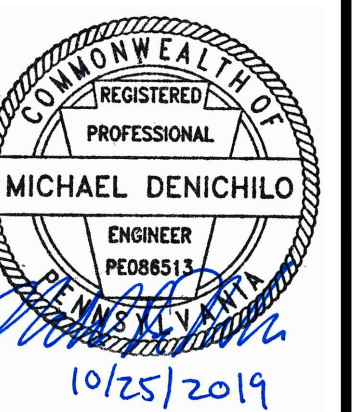

REVISIONS					
	REVISIONS	DATE	DRAWN	CK	APPR
A	ISSUED FOR PADEP	10/2018	JL (MM)	AJD (MM)	MDN (MM)
B	REVISED FOR PADEP	10/2019	JL (MM)	AJD (MM)	MDN (MM)



PENNEAST PIPELINE PROJECT		
SOIL EROSION AND SEDIMENT CONTROL PLAN COVER SHEET		
PROPOSED 36" PENNEAST PIPELINE PROPOSED 24" HELLERTOWN LATERAL PROPOSED 4" BLUE MOUNTAIN LATERAL		
SCALE AS SHOWN	DRAWING NO. 000-01-01-001	REVISION B