

OWNERSHIP / FOOTAGE		1319+99	PE-CA-006.000 2640'				1346+39	
STATIONING								

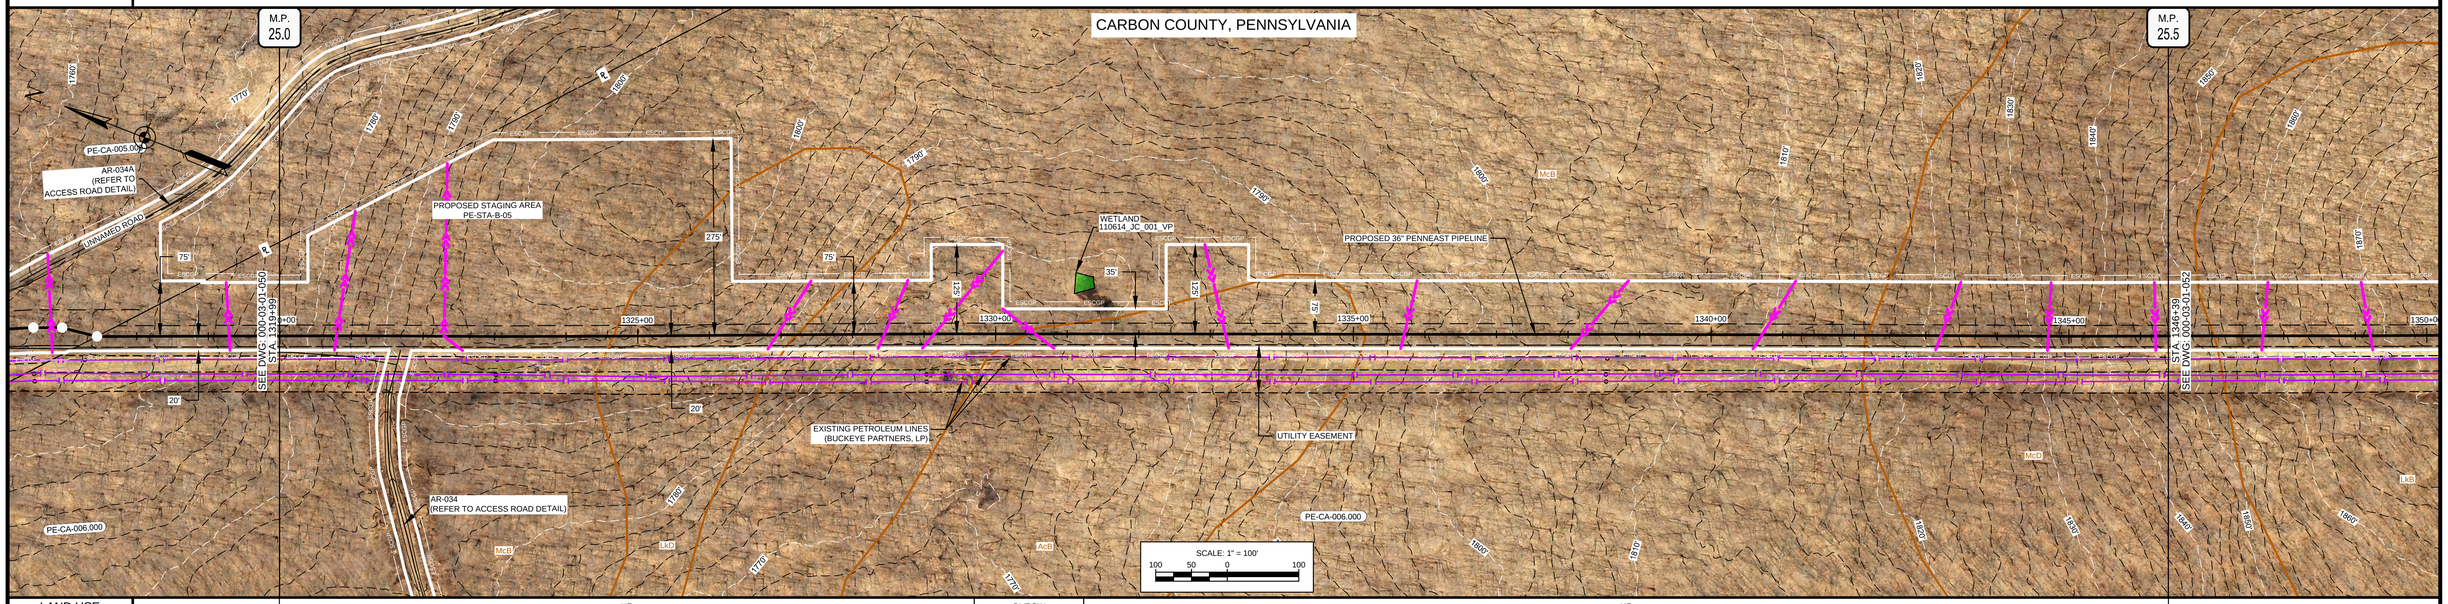

LAND USE		UF		OL/ROW	UF			
WATERSHED NAME		PORTER RUN	BLACK CREEK					
WATERSHED CLASSIFICATION		HQ-CWF, MF	HQ-CWF, MF					
SOILS		McB	LkD	McB	AcB	McB	McD	
CLASS LOCATION		CLASS I						
DESIGN FACTOR		0.72						
MAOP		1480 PSIG						

PROFILE

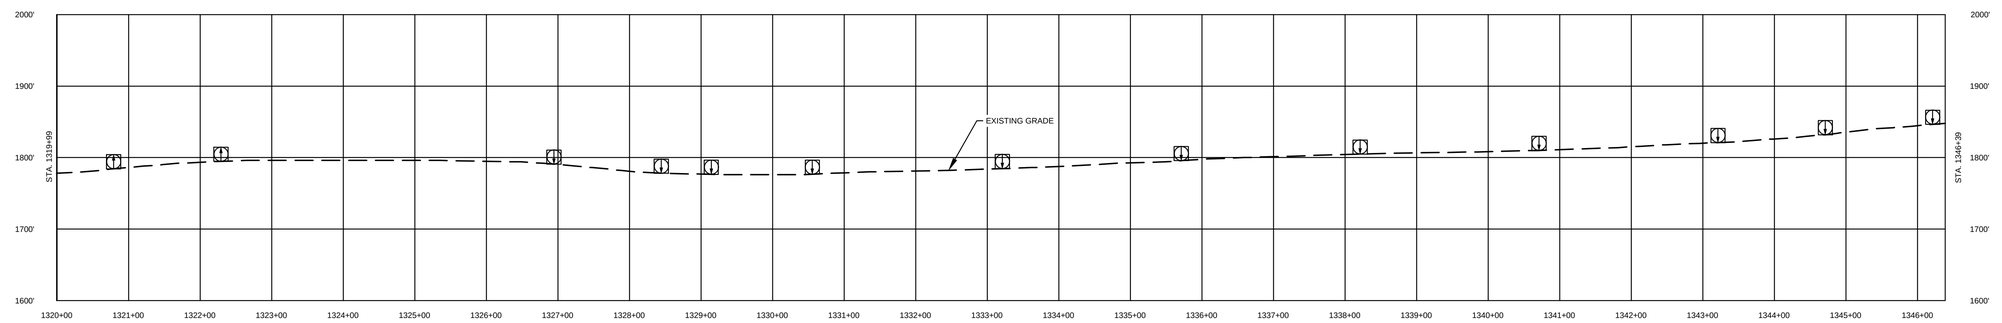

COMMONWEALTH OF PENNSYLVANIA
REGISTERED PROFESSIONAL
MICHAEL DENICHILO
ENGINEER
PE088513
10/25/2019

811 Know what's below. Call before you dig.

LAND USE		MATERIAL		
1. AGRICULTURAL (AG)	10. OPEN WATERBODIES (WB / OW)	TAG	QUANTITY	DESCRIPTION
2. COMMERCIAL / INDUSTRIAL (CI)				
3. UPLAND FOREST (UF)				
4. INSTITUTIONAL (IN)				
5. URBAN (UR)				
6. OPEN LAND (EXISTING ROW, OPEN FIELDS, NON-AGRICULTURAL) (OL)				
7. RESIDENTIAL (RE)				
8. ROADWAYS / RAILROADS (RD)				
9. SPECIAL LAND USE (CHURCHES, PARKS, ETC) (SP)				

REFERENCE DRAWINGS	
DWG. NO.	TITLE
000-01-01-001B	TABLE OF CONTENTS AND LEGEND
000-03-03-020.2	ACCESS ROAD DETAIL
000-03-03-020.1	ACCESS ROAD DETAIL

REVISIONS					
NO.	REVISIONS	DATE	DRAWN	CK	APPR
A	ISSUED FOR PADEP	10/2018	AJD (MM)	MWF (MM)	MJD (MM)
B	REVISED FOR PADEP	10/2019	AJD (MM)	HNB (MM)	MJD (MM)

APPROVALS	
DRAWN BY	DATE
AJD (MM)	10/15/2018
CHECKED BY	DATE
MWF (MM)	10/15/2018
ENG. APPROVAL	DATE
MJD (MM)	10/15/2018
P.M. APPROVAL	DATE

SCALE PLAN: 1" = 100'
SCALE PROFILE H: 1" = 100'
SCALE PROFILE V: 1" = 100'

CLIENT APPROVAL

DATE

PREPARED FOR


PennEast PIPELINE

PENNEAST PIPELINE PROJECT
SITE RESTORATION PLAN
ALIGNMENT SHEET
PENNEAST MAINLINE
CARBON COUNTY, PENNSYLVANIA
36" PENNEAST PIPELINE
STA. 1319+99 TO STA. 1346+39

SCALE	DRAWING NO.	REVISION
1" = 100'	000-03-01-051	B


G:\PENNEAST\353754_PENNEAST_PIPELINE_EPC\MDATAPROD_STATE_PERMITWORK\PAIDRAFTING\SITE_RESTORATION\ALIGNMENT_SHEETS\01_PENNEAST_

OWNERSHIP / FOOTAGE	1345+39	PE-CA-006.000 1639'		1362+78	PE-CA-007.000 1002'	1372+80
STATIONING						

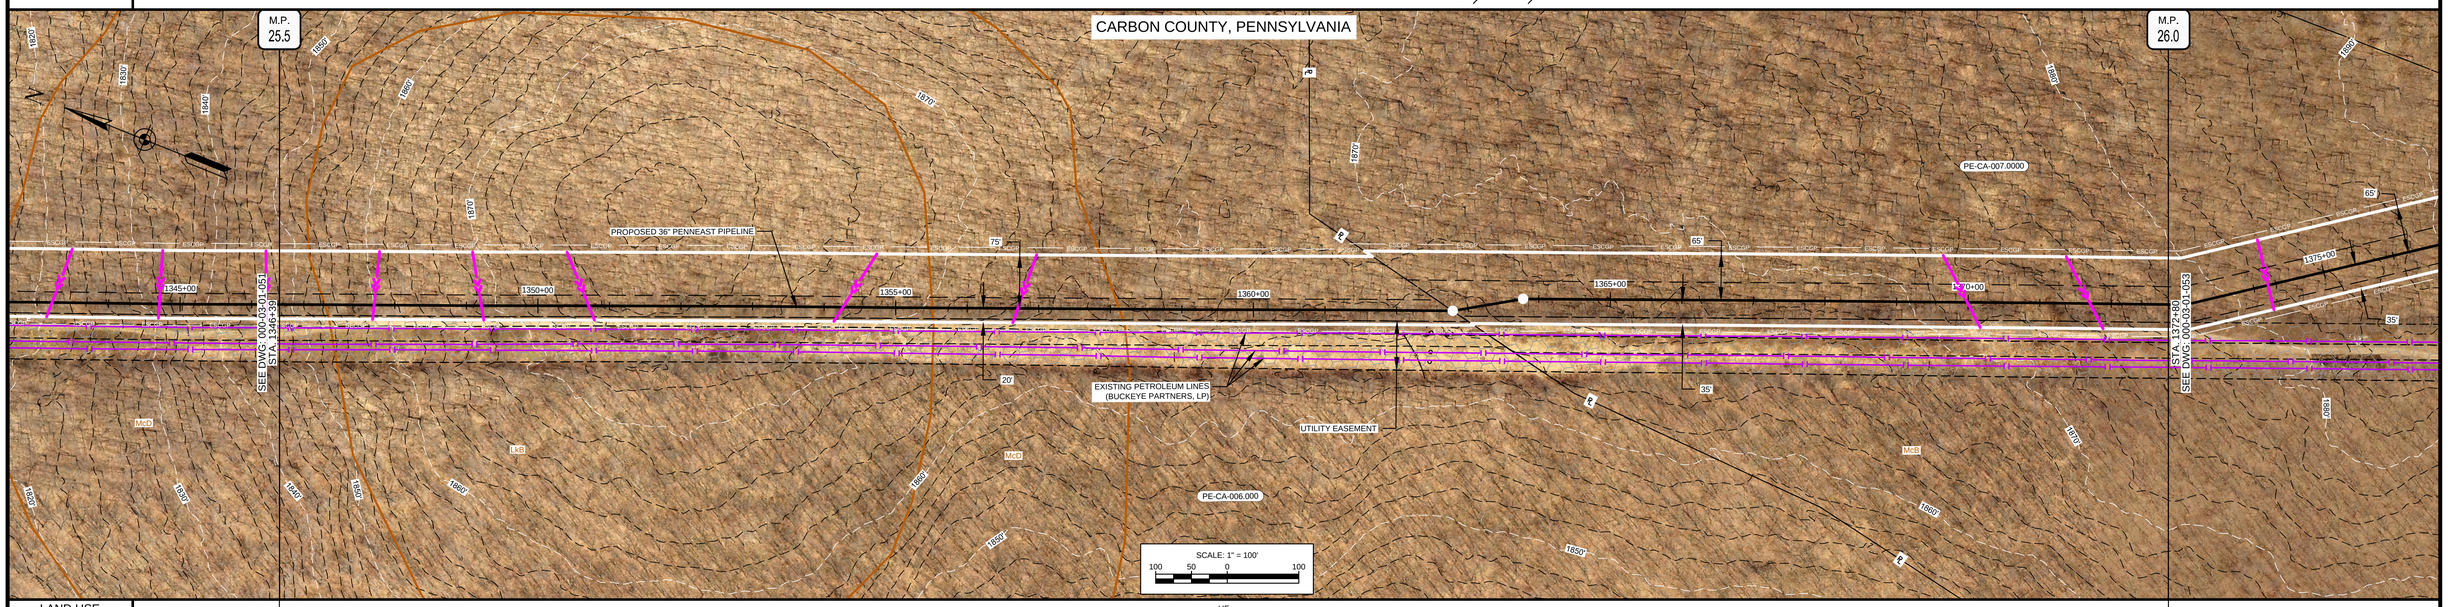

LAND USE		UF				
WATERSHED NAME		BLACK CREEK				
WATERSHED CLASSIFICATION		HQ-CWF, MF				
SOILS		McD	LkB	McD	McB	
CLASS LOCATION		CLASS I				
DESIGN FACTOR		0.72				
MAOP		1480 PSIG				

PROFILE

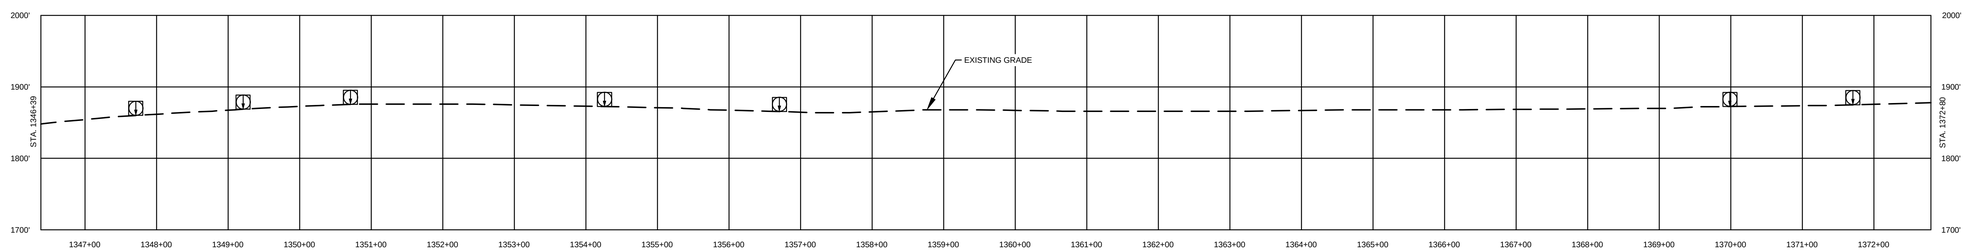

COMMONWEALTH OF PENNSYLVANIA
REGISTERED PROFESSIONAL
MICHAEL DENICHILO
ENGINEER
PE088513
10/25/2019

Know what's below. Call before you dig.

LAND USE		MATERIAL			REFERENCE DRAWINGS	
1. AGRICULTURAL (AG)	10. OPEN WATERBODIES (WB / OW)	TAG	QUANTITY	DESCRIPTION	DWG. NO.	TITLE
2. COMMERCIAL / INDUSTRIAL (CI)					000-01-01-001B	TABLE OF CONTENTS AND LEGEND
3. UPLAND FOREST (UF)						
4. INSTITUTIONAL (IN)						
5. URBAN (UR)						
6. OPEN LAND (EXISTING ROW, OPEN FIELDS, NON-AGRICULTURAL) (OL)						
7. RESIDENTIAL (RE)						
8. ROADWAYS / RAILROADS (RD)						
9. SPECIAL LAND USE (CHURCHES, PARKS, ETC) (SP)						

REVISIONS					
NO.	REVISIONS	DATE	DRAWN	CK	APPR
A	ISSUED FOR PADEP	10/2018	AJD (MM)	MWF (MM)	MJD (MM)
B	REVISED FOR PADEP	10/2019	AJD (MM)	HNB (MM)	MJD (MM)

APPROVALS	
DRAWN BY	DATE
AJD (MM)	10/15/2018
CHECKED BY	DATE
MWF (MM)	10/15/2018
ENG. APPROVAL	DATE
MJD (MM)	10/15/2018
P.M. APPROVAL	DATE

SCALE PLAN: 1" = 100'
SCALE PROFILE H: 1" = 100'
SCALE PROFILE V: 1" = 100'

CLIENT APPROVAL

DATE

PREPARED FOR

PennEast PIPELINE

PENNEAST PIPELINE PROJECT
SITE RESTORATION PLAN
ALIGNMENT SHEET
PENNEAST MAINLINE
CARBON COUNTY, PENNSYLVANIA
36" PENNEAST PIPELINE
STA. 1346+39 TO STA. 1372+80


SCALE	DRAWING NO.	REVISION
1" = 100'	000-03-01-052	B


G:\PENNEAST\353754_PENNEAST_PIPELINE_EPC\MDATAPROD_STATE_PERMITWORK\PAIDRAFTING\SITE_RESTORATION\ALIGNMENT_SHEETS\01_PENNEAST_

| | | |

| | | |

OWNERSHIP / FOOTAGE	1432+06	PE-CA-012.000 2675'			1458+81
STATIONING		1445+15 EDGE OF WETLAND 002314_JC_002_PSS		1454+77 P.I.=44°18'00" RT	1458+81 P.I.=46°19'55" LT
LAND USE		UF	WB/OW	UF	
WATERSHED NAME		BLACK CREEK			
WATERSHED CLASSIFICATION		HQ-CWF, MF			
SOILS		Mu	TuB	TuC	
CLASS LOCATION		CLASS I			
DESIGN FACTOR		0.72			
MAOP		1480 PSIG			

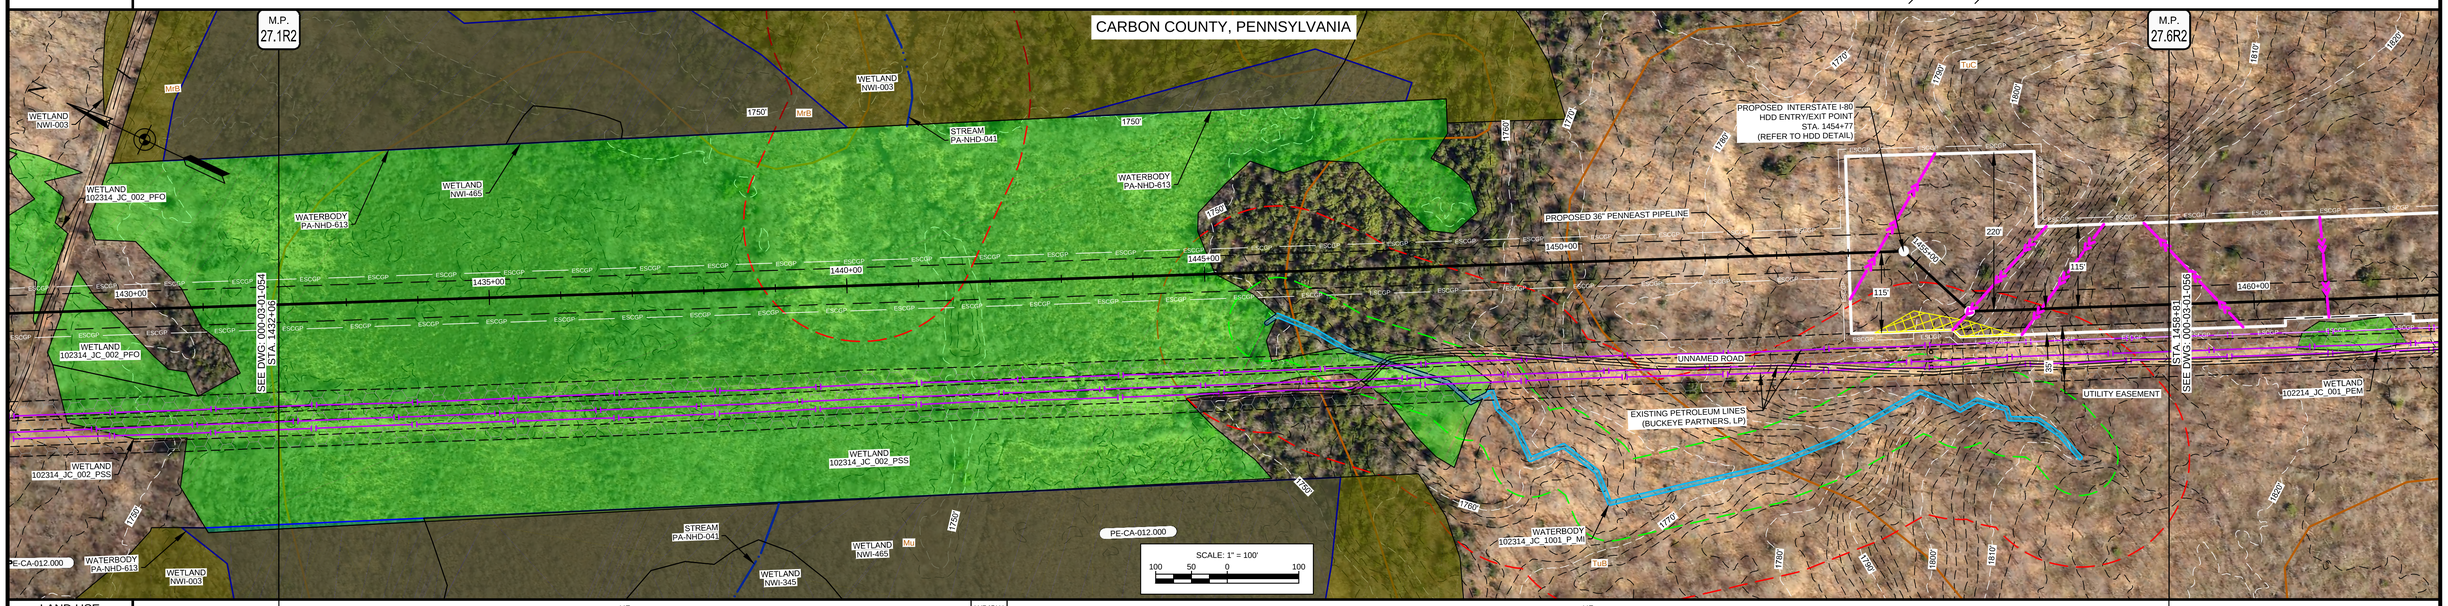

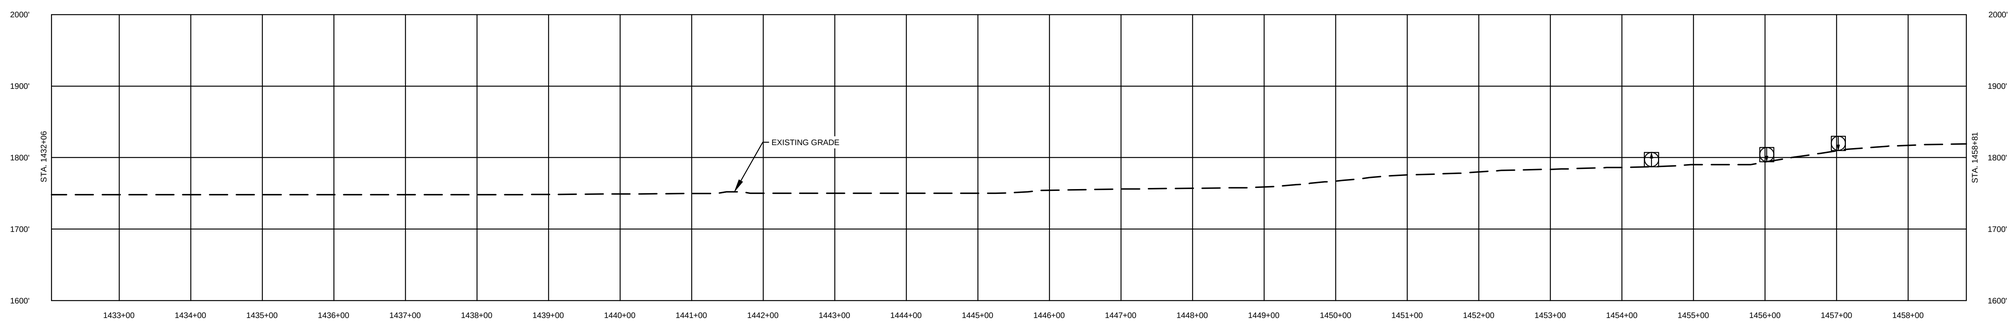

COMMONWEALTH OF PENNSYLVANIA
REGISTERED PROFESSIONAL
MICHAEL DENICHILO
ENGINEER
PE088513
10/25/2019

811 Know what's below. Call before you dig.

LAND USE		MATERIAL		
1. AGRICULTURAL (AG)	10. OPEN WATERBODIES (WB / OW)	TAG	QUANTITY	DESCRIPTION
2. COMMERCIAL / INDUSTRIAL (CI)				
3. UPLAND FOREST (UF)				
4. INSTITUTIONAL (IN)				
5. URBAN (UR)				
6. OPEN LAND (EXISTING ROW, OPEN FIELDS, NON-AGRICULTURAL) (OL)				
7. RESIDENTIAL (RE)				
8. ROADWAYS / RAILROADS (RD)				
9. SPECIAL LAND USE (CHURCHES, PARKS, ETC) (SP)				

REFERENCE DRAWINGS	
DWG. NO.	TITLE
000-01-01-001B	TABLE OF CONTENTS AND LEGEND
000-03-07-013	HDD EXHIBIT PLAN AND PROFILE

REVISIONS					
NO.	REVISIONS	DATE	DRAWN	CK	APPR
A	ISSUED FOR PADEP	10/2018	AJD (MM)	MWF (MM)	MJD (MM)
B	REVISED FOR PADEP	10/2019	AJD (MM)	HNB (MM)	MJD (MM)

APPROVALS	
DRAWN BY	DATE
AJD (MM)	10/15/2018
CHECKED BY	DATE
MWF (MM)	10/15/2018
ENG. APPROVAL	DATE
MJD (MM)	10/15/2018
P.M. APPROVAL	DATE

SCALE PLAN: 1" = 100'
SCALE PROFILE H: 1" = 100'
SCALE PROFILE V: 1" = 100'

CLIENT APPROVAL

DATE

PREPARED FOR


PennEast PIPELINE

PENNEAST PIPELINE PROJECT
SITE RESTORATION PLAN
ALIGNMENT SHEET
PENNEAST MAINLINE
CARBON COUNTY, PENNSYLVANIA
36" PENNEAST PIPELINE
STA. 1432+06 TO STA. 1458+81

SCALE	DRAWING NO.	REVISION
1" = 100'	000-03-01-055	B


G:\PENNEAST\353754_PENNEAST_PIPELINE_EPC\MDATAPROD_STATE_PERMITWORK\PAIDRAFTING\SITE_RESTORATION\ALIGNMENT_SHEETS\01_PENNEAST_

OWNERSHIP / FOOTAGE	1458+81	PE-CA-012.000 2626'		1485+07
STATIONING				

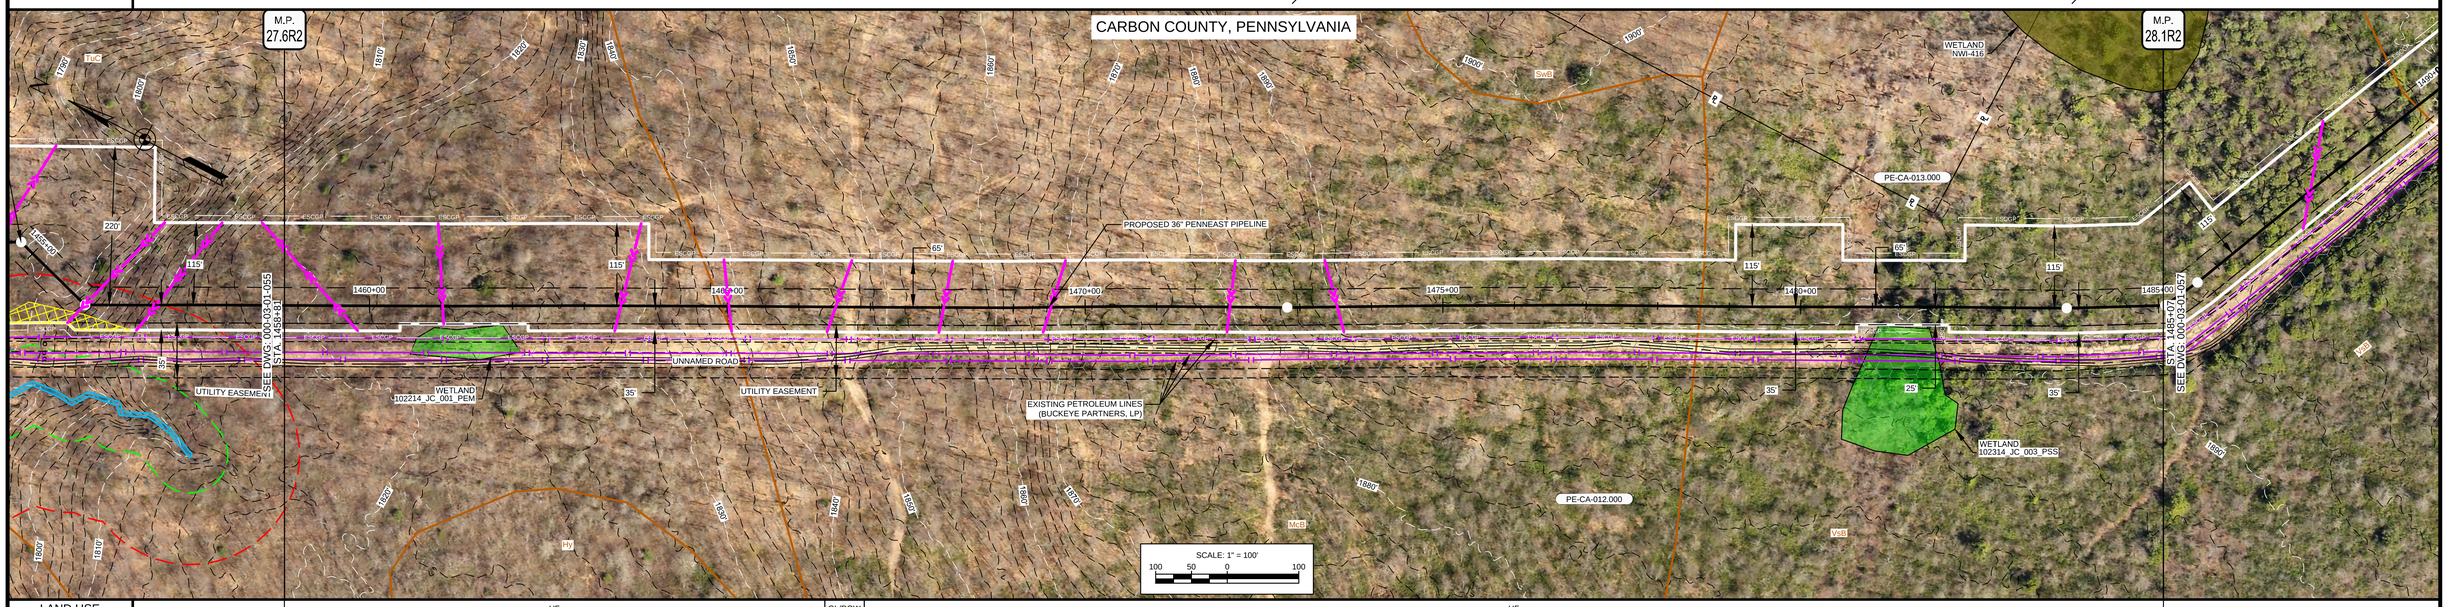

LAND USE		UF / OL/ROW / UF		
WATERSHED NAME		BLACK CREEK	FOURTH RUN	
WATERSHED CLASSIFICATION		HQ-CWF, MF	HQ-CWF, MF	
SOILS		TuC / McB	VsB	
CLASS LOCATION		CLASS I		
DESIGN FACTOR		0.72		
MAOP		1480 PSIG		

PROFILE

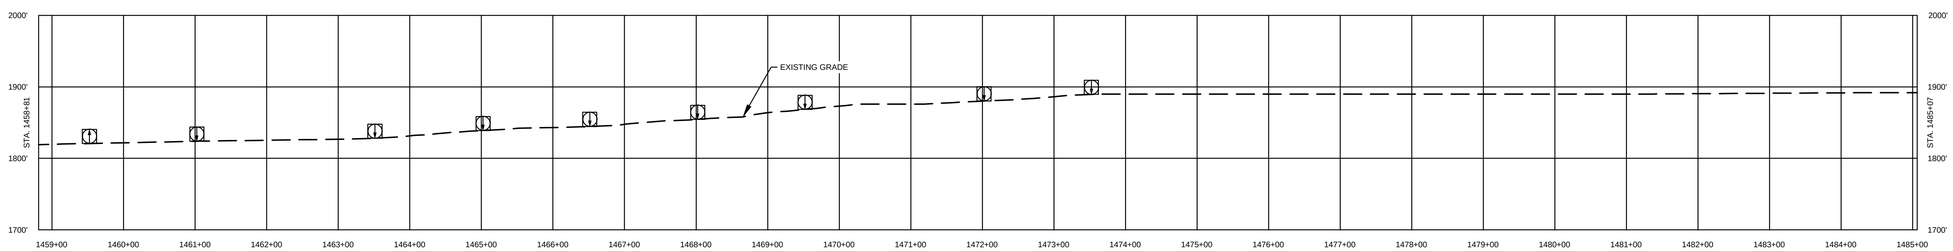

COMMONWEALTH OF PENNSYLVANIA
REGISTERED PROFESSIONAL
MICHAEL DENICHILO
ENGINEER
PE088513
10/25/2019

Know what's below. Call before you dig.

LAND USE		MATERIAL			REFERENCE DRAWINGS	
1. AGRICULTURAL (AG)	10. OPEN WATERBODIES (WB / OW)	TAG	QUANTITY	DESCRIPTION	DWG. NO.	TITLE
2. COMMERCIAL / INDUSTRIAL (CI)					000-01-01-001B	TABLE OF CONTENTS AND LEGEND
3. UPLAND FOREST (UF)						
4. INSTITUTIONAL (IN)						
5. URBAN (UR)						
6. OPEN LAND (EXISTING ROW, OPEN FIELDS, NON-AGRICULTURAL) (OL)						
7. RESIDENTIAL (RE)						
8. ROADWAYS / RAILROADS (RD)						
9. SPECIAL LAND USE (CHURCHES, PARKS, ETC) (SP)						

REVISIONS					
NO.	REVISIONS	DATE	DRAWN	CK	APPR
A	ISSUED FOR PADEP	10/2018	AJD (MM)	MWF (MM)	MJD (MM)
B	REVISED FOR PADEP	10/2019	AJD (MM)	HNB (MM)	MJD (MM)

APPROVALS	
DRAWN BY	DATE
AJD (MM)	10/15/2018
CHECKED BY	DATE
MWF (MM)	10/15/2018
ENG. APPROVAL	DATE
MJD (MM)	10/15/2018
P.M. APPROVAL	DATE

SCALE PLAN: 1" = 100'
SCALE PROFILE H: 1" = 100'
SCALE PROFILE V: 1" = 100'

CLIENT APPROVAL

DATE

PREPARED FOR


PennEast PIPELINE

PENNEAST PIPELINE PROJECT
SITE RESTORATION PLAN
ALIGNMENT SHEET
PENNEAST MAINLINE
CARBON COUNTY, PENNSYLVANIA
36" PENNEAST PIPELINE
STA. 1458+81 TO STA. 1485+07

SCALE	DRAWING NO.	REVISION
1" = 100'	000-03-01-056	B


G:\PENNEAST\353754_PENNEAST_PIPELINE_EPC\MDATAPROD_STATE_PERMITWORK\PAIDRAFTING\SITE_RESTORATION\ALIGNMENT_SHEETS\01_PENNEAST_

OWNERSHIP / FOOTAGE	1485+07	PE-CA-012.000 2644'	1511+51
STATIONING	1485+06 P.I. = 33°26'55" LT 1485+64 P.I. = 3°43'11" LT	1491+53 P.I. = 1°55'58" LT 1495+83 P.I. = 11°57'57" RT	1502+17 EDGE OF DIRT 1502+20 CENTERLINE OF UNNAMED ROAD 1502+23 EDGE OF DIRT 1505+81 CENTERLINE OF UNNAMED ROAD

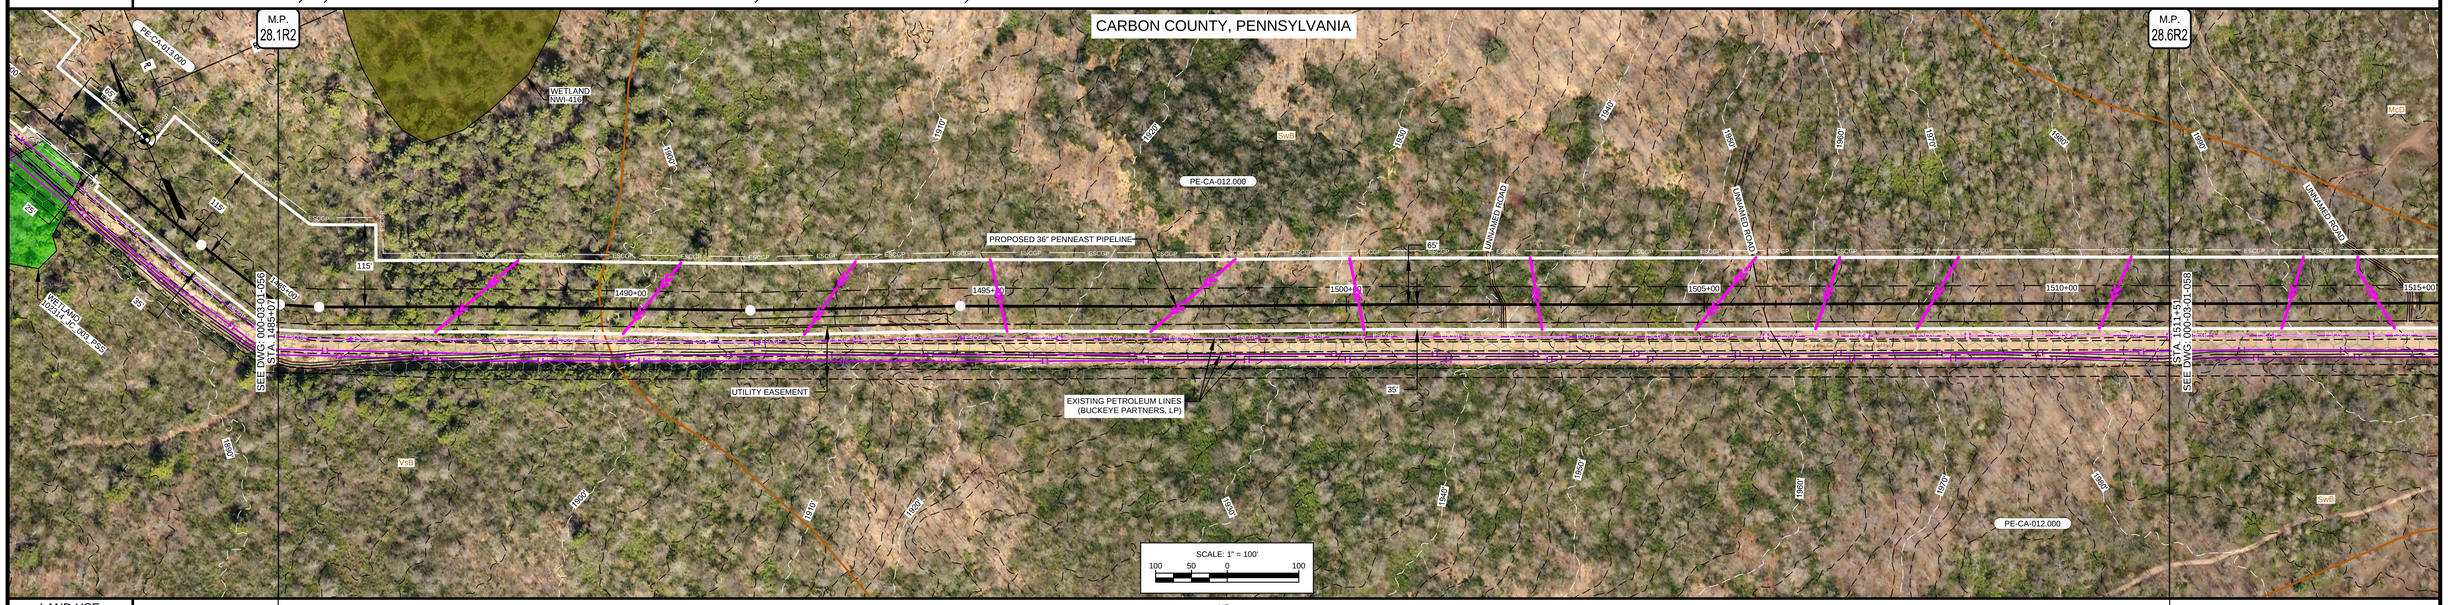

LAND USE	UF	
WATERSHED NAME	FOURTH RUN	
WATERSHED CLASSIFICATION	HQ-CWF, MF	
SOILS	VsB	SwB
CLASS LOCATION	CLASS I	
DESIGN FACTOR	0.72	
MAOP	1480 PSIG	

PROFILE

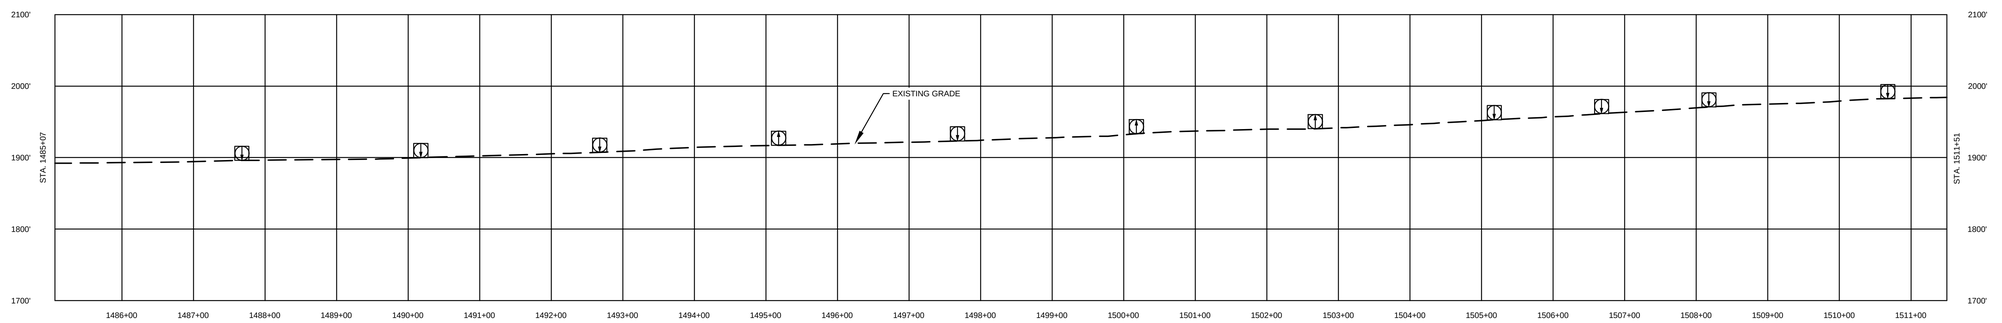

COMMONWEALTH OF PENNSYLVANIA
REGISTERED PROFESSIONAL
MICHAEL DENICHILO
ENGINEER
PE088513
10/25/2019

811 Know what's below. Call before you dig.

LAND USE		MATERIAL		
1. AGRICULTURAL (AG)	10. OPEN WATERBODIES (WB / OW)	TAG	QUANTITY	DESCRIPTION
2. COMMERCIAL / INDUSTRIAL (CI)				
3. UPLAND FOREST (UF)				
4. INSTITUTIONAL (IN)				
5. URBAN (UR)				
6. OPEN LAND (EXISTING ROW, OPEN FIELDS, NON-AGRICULTURAL) (OL)				
7. RESIDENTIAL (RE)				
8. ROADWAYS / RAILROADS (RD)				
9. SPECIAL LAND USE (CHURCHES, PARKS, ETC) (SP)				

REFERENCE DRAWINGS	
DWG. NO.	TITLE
000-01-01-001B	TABLE OF CONTENTS AND LEGEND

REVISIONS					
NO.	REVISIONS	DATE	DRAWN	CK	APPR
A	ISSUED FOR PADEP	10/2018	AJD (MM)	MWF (MM)	MJD (MM)
B	REVISED FOR PADEP	10/2019	AJD (MM)	HNB (MM)	MJD (MM)

APPROVALS	
DRAWN BY	DATE
AJD (MM)	10/15/2018
CHECKED BY	DATE
MWF (MM)	10/15/2018
ENG. APPROVAL	DATE
MJD (MM)	10/15/2018
P.M. APPROVAL	DATE

SCALE PLAN: 1" = 100'
SCALE PROFILE H: 1" = 100'
SCALE PROFILE V: 1" = 100'

CLIENT APPROVAL

DATE

PREPARED FOR


PennEast PIPELINE

PENNEAST PIPELINE PROJECT
SITE RESTORATION PLAN
ALIGNMENT SHEET
PENNEAST MAINLINE
CARBON COUNTY, PENNSYLVANIA
36" PENNEAST PIPELINE
STA. 1485+07 TO STA. 1511+51

SCALE	DRAWING NO.	REVISION
1" = 100'	000-03-01-057	B


G:\PENNEAST\353754_PENNEAST_PIPELINE_EPC\MDATAPROD_STATE_PERMITWORK\PAIDRAFTING\SITE_RESTORATION\ALIGNMENT_SHEETS\01_PENNEAST_

OWNERSHIP / FOOTAGE	1511+51	PE-CA-012.000 1522'		1526+73	PE-CA-014.000 1140'	1538+13
STATIONING		1514+63 EDGE OF DIRT; 1514+66 CENTERLINE OF UNNAMED ROAD; 1514+68 EDGE OF DIRT		1526+73 PROPERTY LINE	1528+38 CENTERLINE OF PPL ELECTRIC UTILITIES CORP. OVERHEAD LINE; 1528+41 EDGE OF GRAVEL; 1538+41 CENTERLINE OF UNNAMED ROAD; 1538+59 EDGE OF GRAVEL	

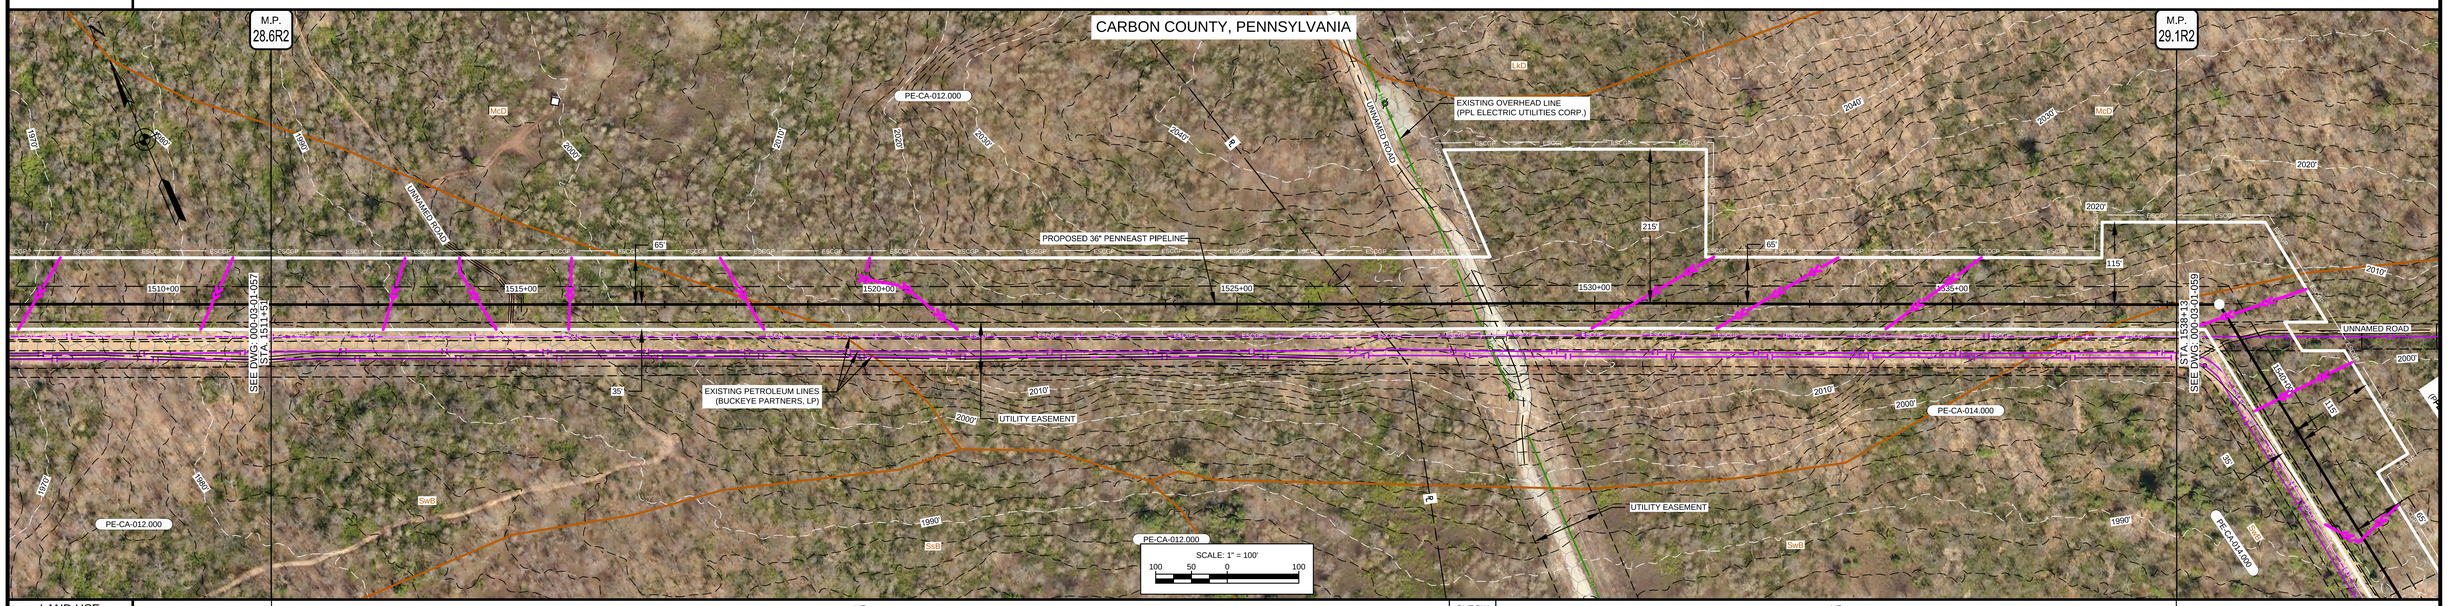

LAND USE	UF		OL/ROW	UF	
WATERSHED NAME	FOURTH RUN		HICKORY RUN		
WATERSHED CLASSIFICATION	HQ-CWF, MF		HQ-CWF, MF		
SOILS	SwB	McD		SwB	
CLASS LOCATION	CLASS I				
DESIGN FACTOR	0.72				
MAOP	1480 PSIG				

PROFILE

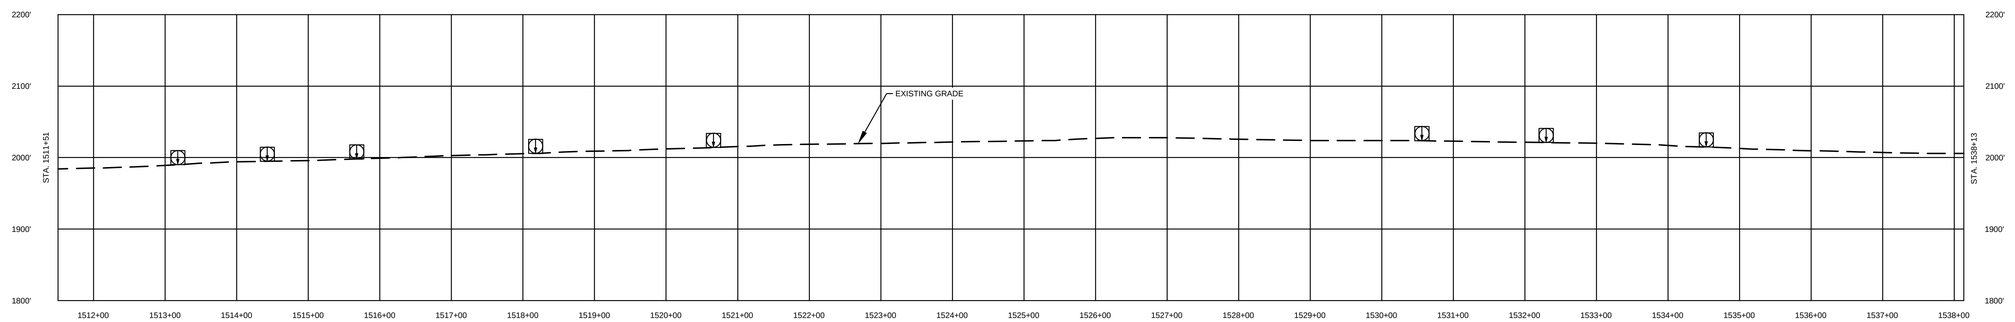

COMMONWEALTH OF PENNSYLVANIA REGISTERED PROFESSIONAL MICHAEL DENICHILO ENGINEER PE088513
10/25/2019

Know what's below. Call before you dig.

LAND USE		MATERIAL			REFERENCE DRAWINGS	
1. AGRICULTURAL (AG)	10. OPEN WATERBODIES (WB / OW)	TAG	QUANTITY	DESCRIPTION	DWG. NO.	TITLE
2. COMMERCIAL / INDUSTRIAL (CI)					000-01-01-001B	TABLE OF CONTENTS AND LEGEND
3. UPLAND FOREST (UF)						
4. INSTITUTIONAL (IN)						
5. URBAN (UR)						
6. OPEN LAND (EXISTING ROW, OPEN FIELDS, NON-AGRICULTURAL) (OL)						
7. RESIDENTIAL (RE)						
8. ROADWAYS / RAILROADS (RD)						
9. SPECIAL LAND USE (CHURCHES, PARKS, ETC) (SP)						

REVISIONS					
NO.	REVISIONS	DATE	DRAWN	CK	APPR
A	ISSUED FOR PADEP	10/2018	AJD (MM)	MWF (MM)	MJD (MM)
B	REVISED FOR PADEP	10/2019	AJD (MM)	HNB (MM)	MJD (MM)

APPROVALS	
DRAWN BY	DATE
AJD (MM)	10/15/2018
CHECKED BY	DATE
MWF (MM)	10/15/2018
ENG. APPROVAL	DATE
MJD (MM)	10/15/2018
P.M. APPROVAL	DATE

SCALE PLAN: 1" = 100'
SCALE PROFILE H: 1" = 100'
SCALE PROFILE V: 1" = 100'

CLIENT APPROVAL

DATE

PREPARED FOR

PennEast PIPELINE

PENNEAST PIPELINE PROJECT
SITE RESTORATION PLAN
ALIGNMENT SHEET
PENNEAST MAINLINE
CARBON COUNTY, PENNSYLVANIA
36" PENNEAST PIPELINE
STA. 1511+51 TO STA. 1538+13

SCALE	DRAWING NO.	REVISION
1" = 100'	000-03-01-058	B

G:\PENNEAST\353754_PENNEAST_PIPELINE_EPCM\DATA\PROD_STATE_PERMITWORK\PAIDRAFTING\SITE_RESTORATION\ALIGNMENT_SHEETS\01_PENNEAST_

| | | |

| | | |