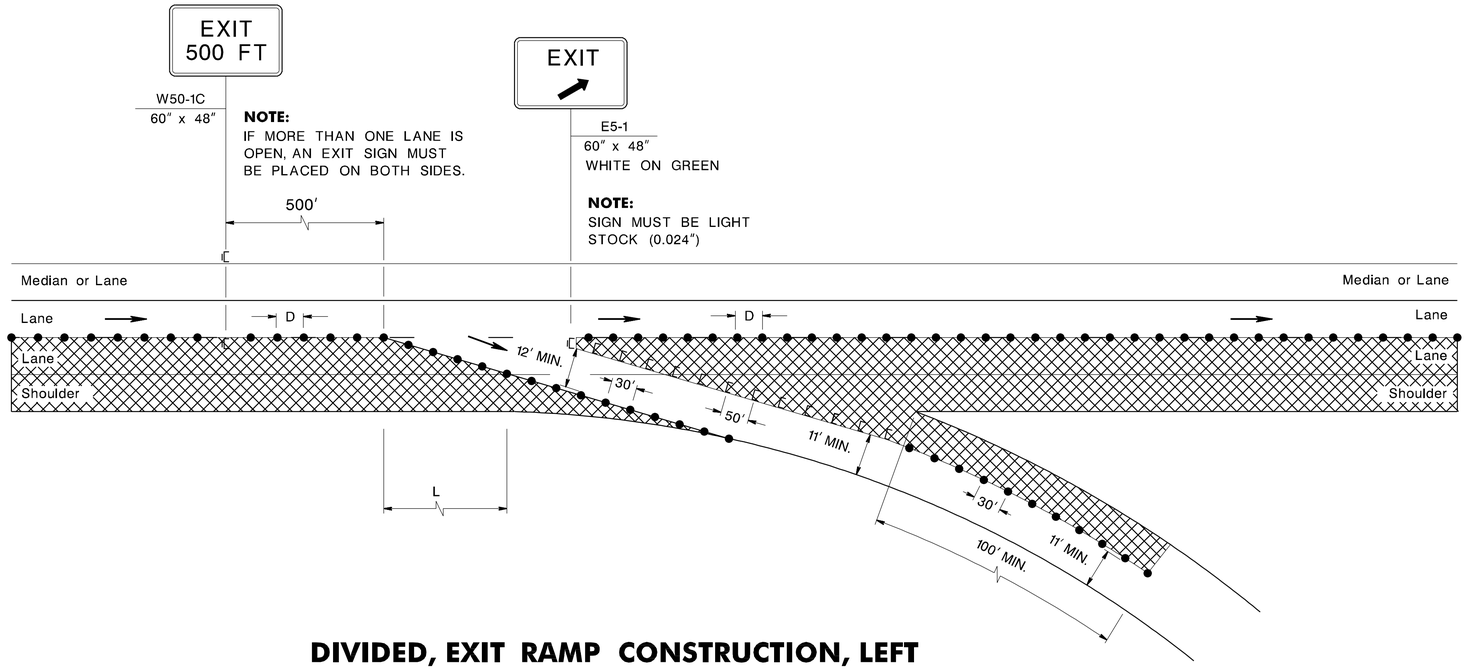

DIVIDED, EXIT RAMP CONSTRUCTION, LEFT

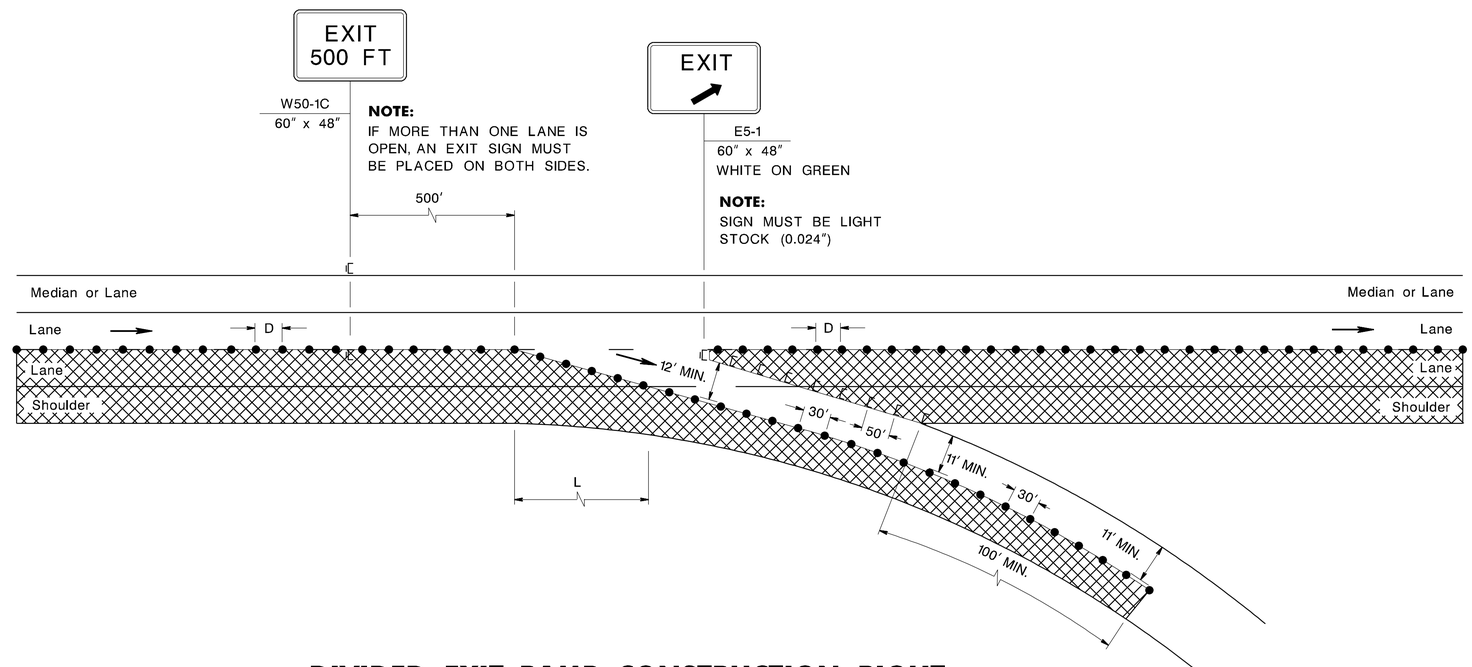

DIVIDED, EXIT RAMP CONSTRUCTION, RIGHT

NOTE:

SEE RECOMMENDED TAPER LENGTH AND SPACING TABLE ON SHEET TCD-2 FOR VALUES OF L, B AND D.

N.T.S.

TCD-18

NEW JERSEY DEPARTMENT OF TRANSPORTATION

TRAFFIC CONTROL DETAILS

BDC00D-1 - ORIGINAL SHEET