NOTE:

1. IF MEDIAN IS NARROWER THAN WIDTH OF SIGN PLUS 600 MM, OMIT MEDIAN SIGNING.
2. SEE RECOMMENDED TAPER LENGTH AND SPACING TABLE ON SHEET TCD-2 FOR VALUES OF L, B, AND D.

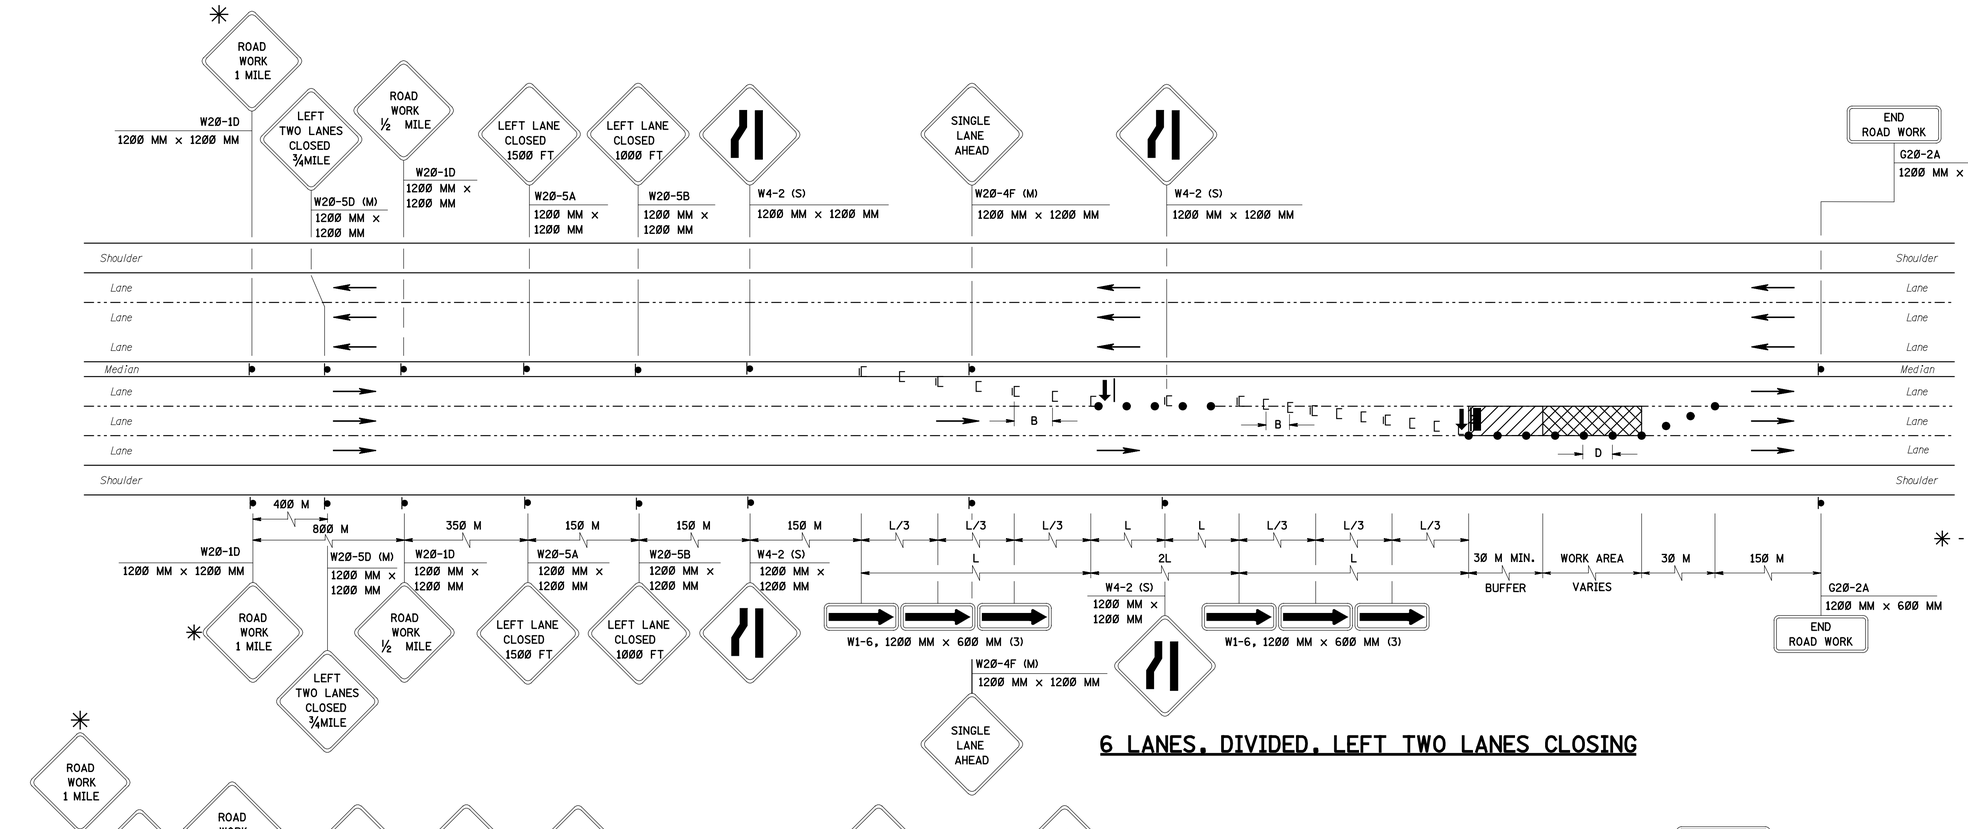

6 LANES, DIVIDED, LEFT TWO LANES CLOSING

✳ - THIS SIGN SHOULD BE INSTALLED FOR ROADS WITH A SPEED LIMIT OF 70 KM/HR (45 M.P.H.) OR GREATER. UNLESS OTHERWISE DIRECTED BY THE RESIDENT EHGINEER. FOR ROADS WITH A SPEED LIMIT GREATER THAN 90 KM/HR (55 M.P.H.) A "ROAD WORK 2 MILE " SIGN SHOULD ALSO BE INSTALLED 2 MILES IN ADVANCE OF LANE CLOSING. UNLESS OTHERWISE DIRECTED BY THE RESIDENT ENGINEER.

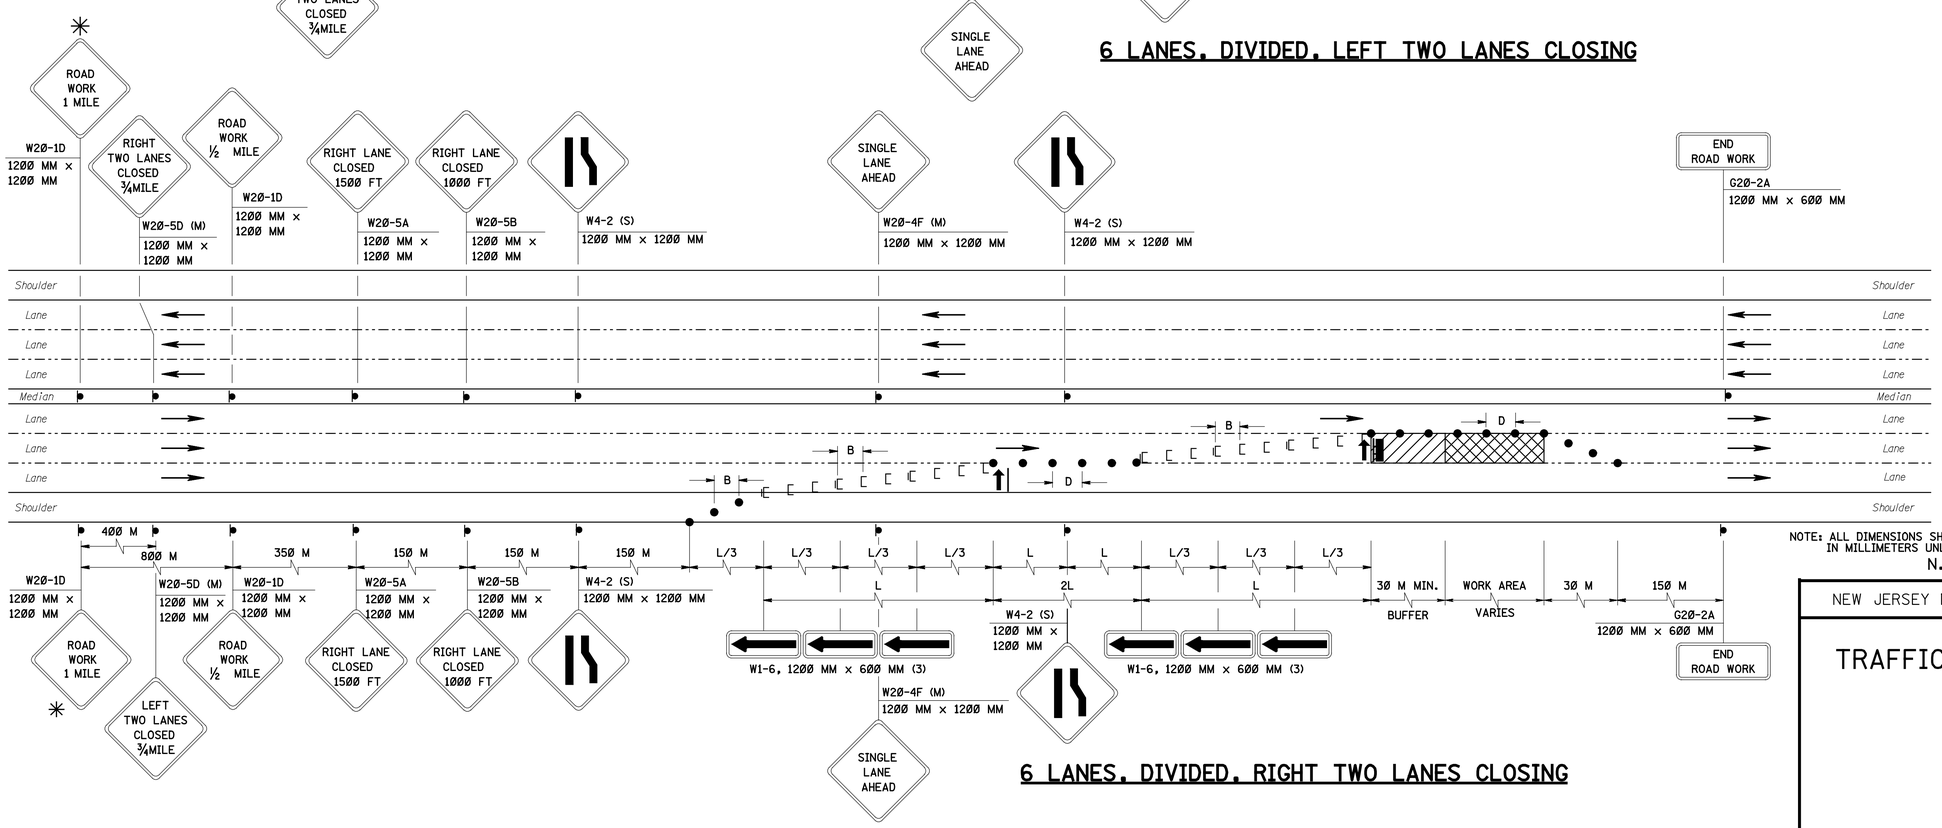

6 LANES, DIVIDED, RIGHT TWO LANES CLOSING

NOTE: ALL DIMENSIONS SHOWN ON THIS SHEET ARE IN MILLIMETERS UNLESS OTHERWISE NOTED.

N.T.S.

TCD-16

NEW JERSEY DEPARTMENT OF TRANSPORTATION

TRAFFIC CONTROL DETAILS

BDC01D-4 - ORIGINAL SHEET