NOTES:

1. IF MEDIAN IS NARROWER THAN WIDTH OF SIGN PLUS 600 MM, OMIT MEDIAN SIGNING.
2. SEE RECOMMENDED TAPER LENGTH AND SPACING TABLE ON SHEET TCD-2 FOR VALUES OF L, B, AND D.
3. IF AN INTERCHANGE IS LOCATED EITHER WITHIN THE LIMITS OF THE CLOSURE OR WITHIN 1.6 KM OF THE END OF THE CLOSURE, TEMPORARY GUIDE SIGN W(NJ)100-1(L), "ALL EXITING TRAFFIC KEEP RIGHT (LEFT)" MUST BE PLACED ON BOTH SIDES OF THE ROADWAY AS FOLLOWS: 400M BEFORE SIGN W20-1D AND 150M BEFORE SIGN W20-5A.

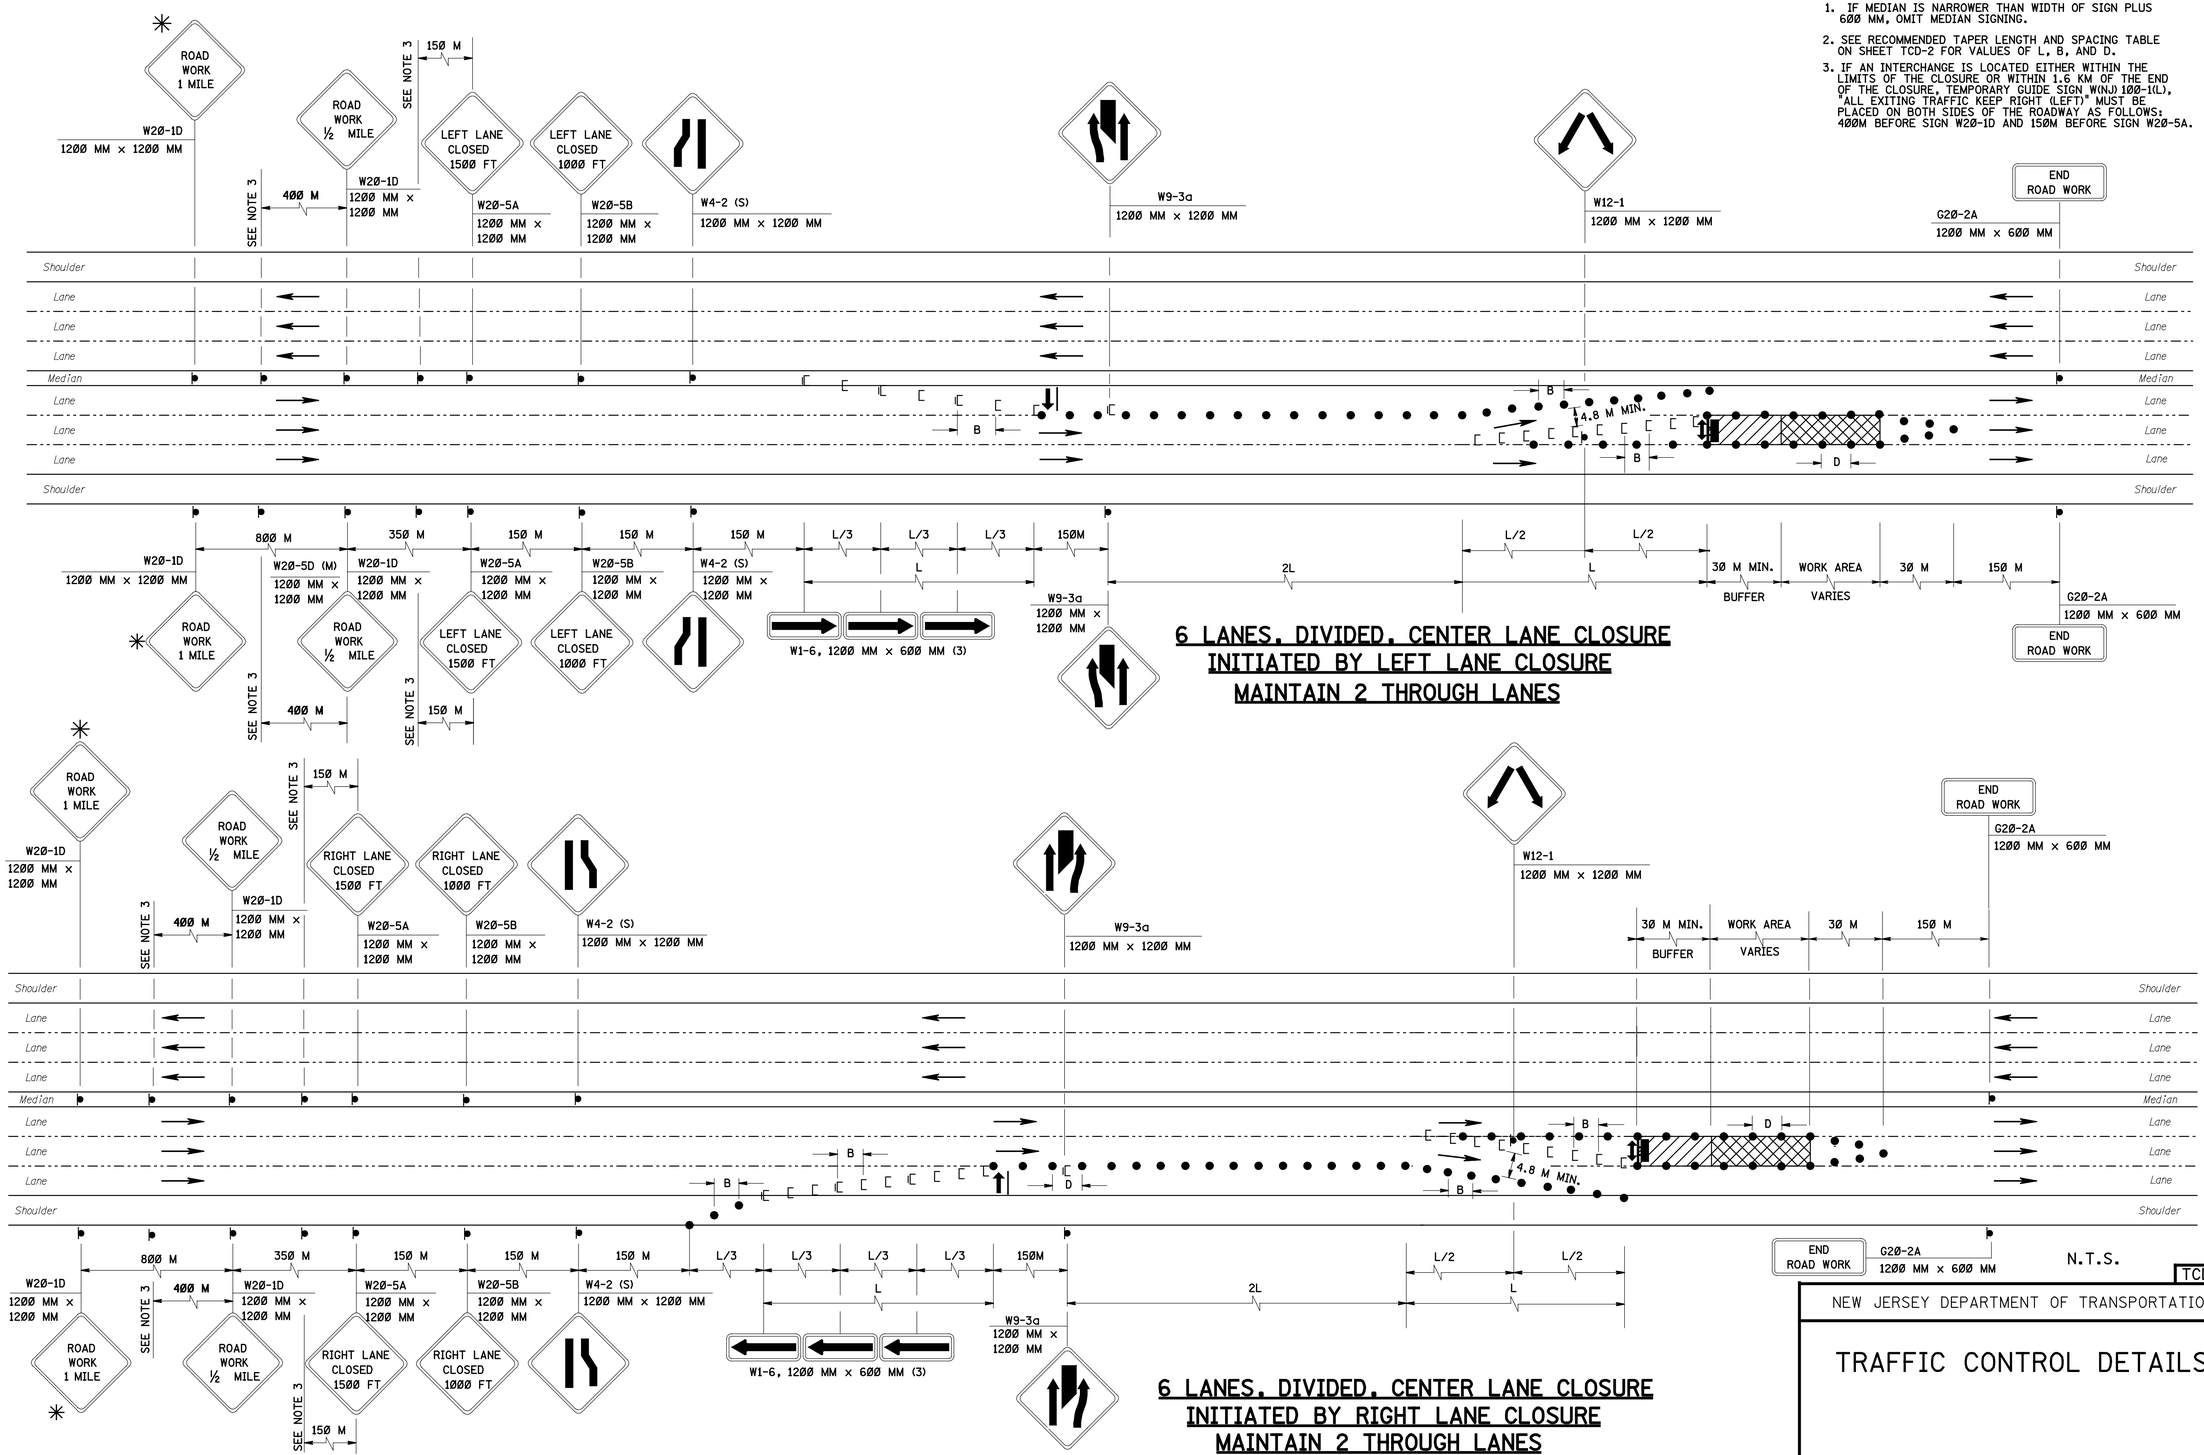

6 LANES, DIVIDED, CENTER LANE CLOSURE INITIATED BY LEFT LANE CLOSURE MAINTAIN 2 THROUGH LANES

6 LANES, DIVIDED, CENTER LANE CLOSURE INITIATED BY RIGHT LANE CLOSURE MAINTAIN 2 THROUGH LANES

✳ - THIS SIGN SHOULD BE INSTALLED FOR ROADS WITH A SPEED LIMIT OF 70 KM/HR (45 M.P.H.) OR GREATER, UNLESS OTHERWISE DIRECTED BY THE RESIDENT ENGINEER.

FOR ROADS WITH A SPEED LIMIT GREATER THAN 90 KM/HR (55 M.P.H.), A "ROAD WORK 2 MILE" SIGN SHOULD ALSO BE INSTALLED 2 MILES IN ADVANCE OF LANE CLOSING, UNLESS OTHERWISE DIRECTED BY THE RESIDENT ENGINEER.

NOTE: ALL DIMENSIONS SHOWN ON THIS SHEET ARE IN MILLIMETERS UNLESS OTHERWISE NOTED.

N.T.S.

TCD-17

NEW JERSEY DEPARTMENT OF TRANSPORTATION

TRAFFIC CONTROL DETAILS

RDC2010-4 - ORIGINAL SHEET