| | | |


| | | |

| | | |

| | | |


| | | |

OWNERSHIP / FOOTAGE	2244+56	PE-CA-137.000 581'	2249+65	PE-CA-140.000 979'	2259+44	PE-CA-142.000 74'	2260+18	PE-CA-140.000 133'	2261+51	PE-CA-145.000 420'	2265+71	PE-CA-146.000 223'	2267+94	PE-CA-147.000 253'	2270+47
STATIONING	2244+56 P.I. = 9°15'47" RT 2245+00 P.I. = 10°15'0" RT	2250+24 P.I. = 11°59'58" LT 2249+52 PROPERTY LINE	2250+90 CENTERLINE OF WORLDCOM PIPELINE	2255+53 P.I. = 10°30'59" LT	2256+05 P.I. = 10°30'59" LT	2259+19 EDGE OF PAVEMENT 2259+43 EDGE OF PAVEMENT 2259+43 CENTERLINE OF STATION 577+78 2259+44 PROPERTY LINE 2259+44 EDGE OF PAVEMENT 2259+51 CENTERLINE OF PPL OVERHEAD LINE 2260+13 PROPERTY LINE 2260+56 CENTERLINE OF PPL OVERHEAD LINE	2261+51 PROPERTY LINE	2262+71 P.I. = 4°33'01" LT	2263+26 EDGE OF DIRT 2263+43 CENTERLINE OF ROAD 2263+61 EDGE OF DIRT	2265+71 PROPERTY LINE	2267+94 PROPERTY LINE	2269+87 P.I. = 14°09'09" LT	2270+47

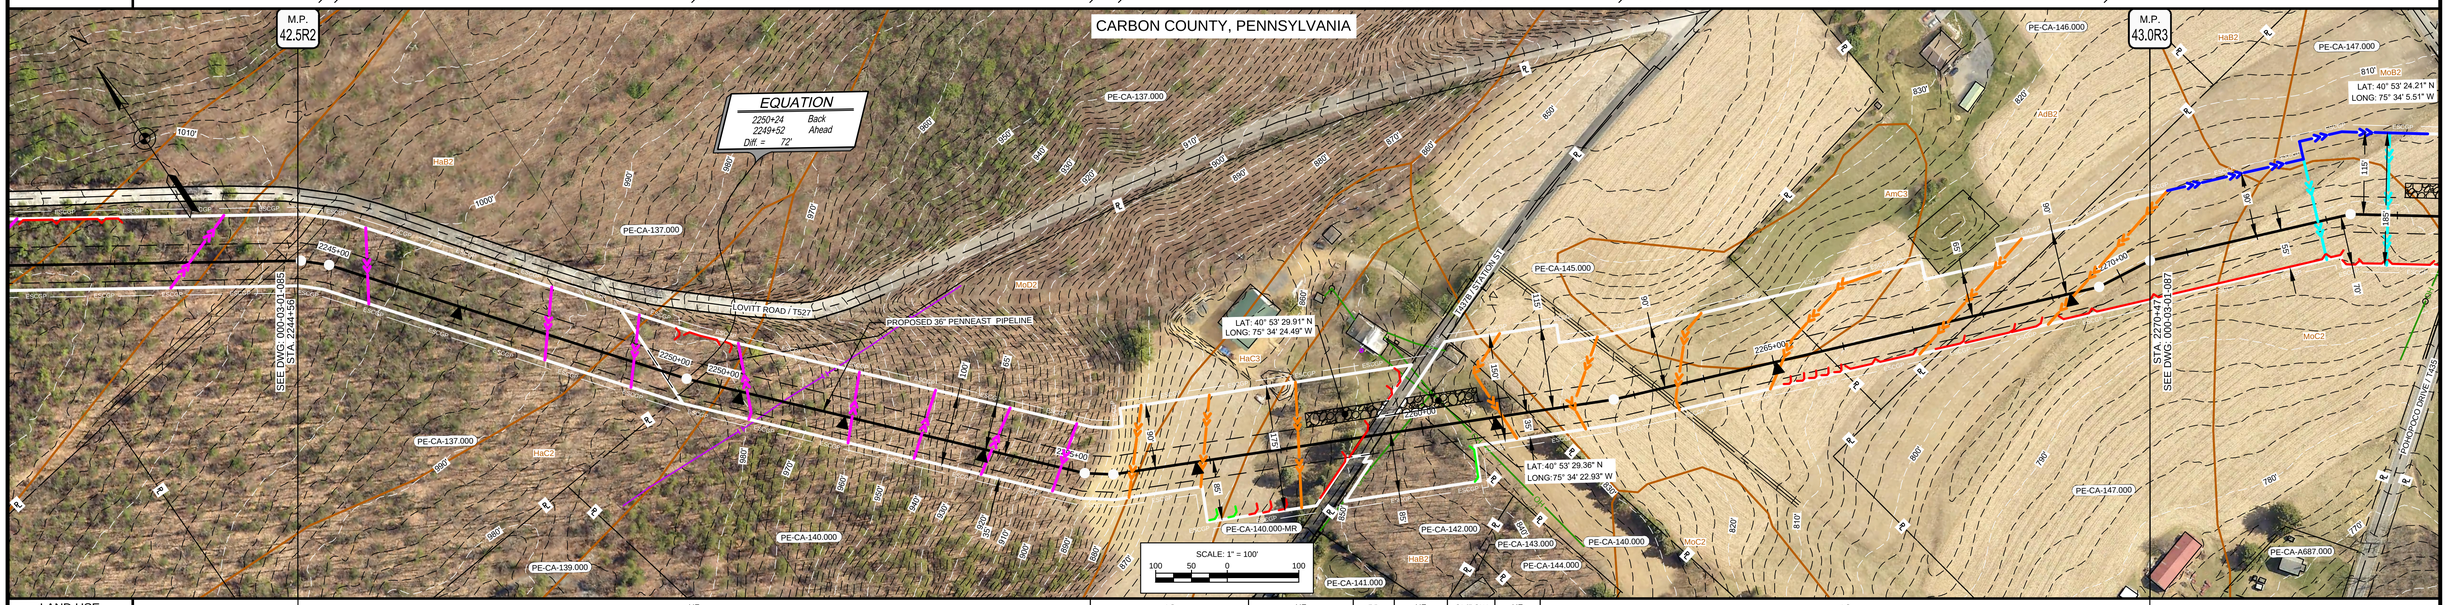

LAND USE	UF	AG	UF	RD	UF	OL/ROW	UF	AG
WATERSHED NAME	WILD CREEK / POHOPOCO CREEK	WILD CREEK						
WATERSHED CLASSIFICATION	EV, MF / CWF, MF	EV, MF						
SOILS	HaB2	HaC2	MoD2	HaC3	HaB2	AdB2	AmC3	AdB2
WATERBODY CROSSING METHOD								
CLASS LOCATION	CLASS I							
DESIGN FACTOR	0.72							
MAOP	1480 PSIG							

PROFILE

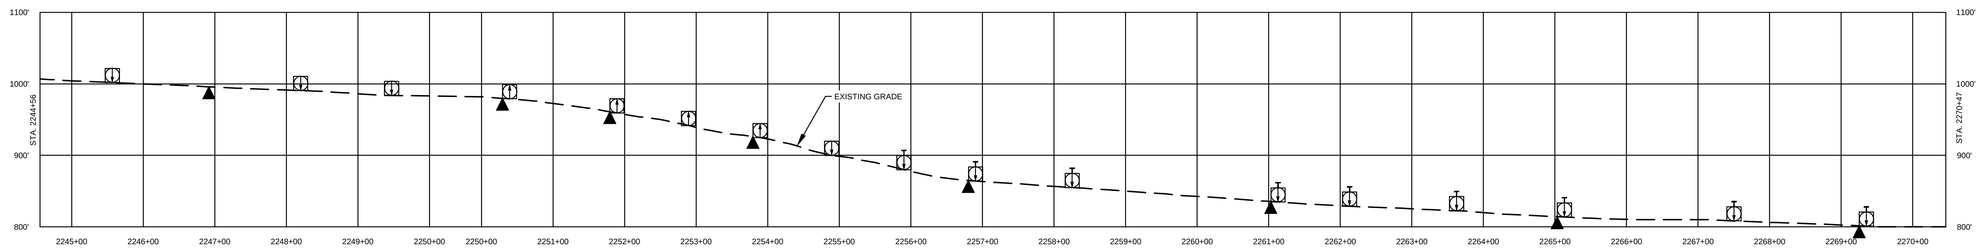

COMMONWEALTH OF PENNSYLVANIA
REGISTERED PROFESSIONAL
MICHAEL DENICHILO
ENGINEER
PE088513
10/25/2019

Know what's below. Call before you dig. 811

LAND USE		MATERIAL			REFERENCE DRAWINGS		REVISIONS					
1. AGRICULTURAL (AG)	10. OPEN WATERBODIES (WB / OW)	TAG	QUANTITY	DESCRIPTION	DWG. NO.	TITLE	NO.	REVISIONS	DATE	DRAWN	CK	APPR
2. COMMERCIAL / INDUSTRIAL (CI)					000-01-01-001B	TABLE OF CONTENTS AND LEGEND	A	ISSUED FOR PADEP	10/2018	AJD (MM)	MWF (MM)	MJD (MM)
3. UPLAND FOREST (UF)							B	REVISED FOR PADEP	10/2019	AJD (MM)	HNB (MM)	MJD (MM)
4. INSTITUTIONAL (IN)												
5. URBAN (UR)												
6. OPEN LAND (EXISTING ROW, OPEN FIELDS, NON-AGRICULTURAL) (OL)												
7. RESIDENTIAL (RE)												
8. ROADWAYS / RAILROADS (RD)												
9. SPECIAL LAND USE (CHURCHES, PARKS, ETC) (SP)												

APPROVALS	
DRAWN BY	DATE
AJD (MM)	10/15/2018
CHECKED BY	DATE
MWF (MM)	10/15/2018
ENG. APPROVAL	DATE
MJD (MM)	10/15/2018
P.M. APPROVAL	DATE

SCALE PLAN: 1" = 100'
SCALE PROFILE H: 1" = 100'
SCALE PROFILE V: 1" = 100'

CLIENT APPROVAL

DATE

PREPARED FOR

PennEast PIPELINE

PENNEAST PIPELINE PROJECT
SOIL EROSION AND SEDIMENT CONTROL PLAN
ALIGNMENT SHEET
PENNEAST MAINLINE
CARBON COUNTY, PENNSYLVANIA
36" PENNEAST PIPELINE
STA. 2244+56 TO STA. 2270+47

SCALE	DRAWING NO.	REVISION
1" = 100'	000-03-01-086	B

G:\PENNEAST\3537\54_PENNEAST_PIPELINE_EPC\MD\AT\APROD_STATE_PERMIT\WORK\PA\DRAFTING\EROSION_SEDIMENT_CONTROL_PLAN\ALIGNMENT_SHEETS\000-03-01-086.DWG 2019/10/18 DJM64749

| | | |

| | | |

| | | |

| | | |