

OWNERSHIP / FOOTAGE		2375+75	PE-CA-160.006 326'	2379+25	PE-CA-160.006-HWY 24'	2379+49	PE-CA-166.000 447'	2383+96	PE-CA-A193.000 144'	2385+40	PE-CA-166.000 250'	2387+90	PE-CA-167.000 655'	2394+45	PE-CA-168.000 269'	2397+14	PE-CA-169.000 220'	2399+34	PE-CA-170.000 305'	2402+39	PE-CA-172.000 1'	2402+40	
STATIONING		2371+19 P.I. = 11°19'00" RT 2371+59 P.I. = 11°19'00" RT 2371+89 P.I. = 11°19'00" RT 2376+61 EDGE OF WETLAND 052915_JC_1001_P_MI 2376+91 EDGE OF WETLAND 052915_JC_1001_P_MI 2378+31 EDGE OF WATERBODY 051115_JC_1002_P_MI 2378+61 EDGE OF WATERBODY 051115_JC_1002_P_MI 2378+94 PROPERTY LINE 2379+24 GUARDRAIL 2379+43 EDGE OF PAVEMENT 2379+63 CENTERLINE OF PAVEMENT 2379+83 PROPERTY LINE 2379+93 CENTERLINE OF SPRUCE HOLLOW RD 2379+94 EDGE OF PAVEMENT 2379+98 CENTERLINE OF OVERHEAD LINE 2379+98 EDGE OF CONCRETE 2380+00 CENTERLINE OF PPAL OVERHEAD LINE		2383+96 PROPERTY LINE		2385+40 PROPERTY LINE		2387+90 PROPERTY LINE		2391+19 P.I. = 11°19'00" LT 2391+59 P.I. = 11°19'00" LT 2391+89 P.I. = 11°19'00" LT 2392+09 P.I. = 11°19'00" LT		2394+05 EDGE OF PAVEMENT 2394+45 PROPERTY LINE 2394+47 CENTERLINE OF LONG FENCE RD 2394+49 EDGE OF PAVEMENT		2396+66 P.I. = 12°14'44" ST 2397+14 PROPERTY LINE		2399+34 PROPERTY LINE		2402+39 PROPERTY LINE		
LAND USE		OL/ROW		RD	UF				AG		UF		OL/ROW	RD	UF							
WATERSHED NAME		HUNTER CREEK																				
WATERSHED CLASSIFICATION		HQ-CWF, MF																				
SOILS		KcD3	Hy	KcE3				MoC2	MoE2	MoD2			MoC2	MoD2	MoE2							
WATERBODY CROSSING METHOD		051115_JC_1002_P_MI I: DPX II: FX III: CD																				
CLASS LOCATION		CLASS II																				
DESIGN FACTOR		0.60																				
MAOP		1480 PSIG																				

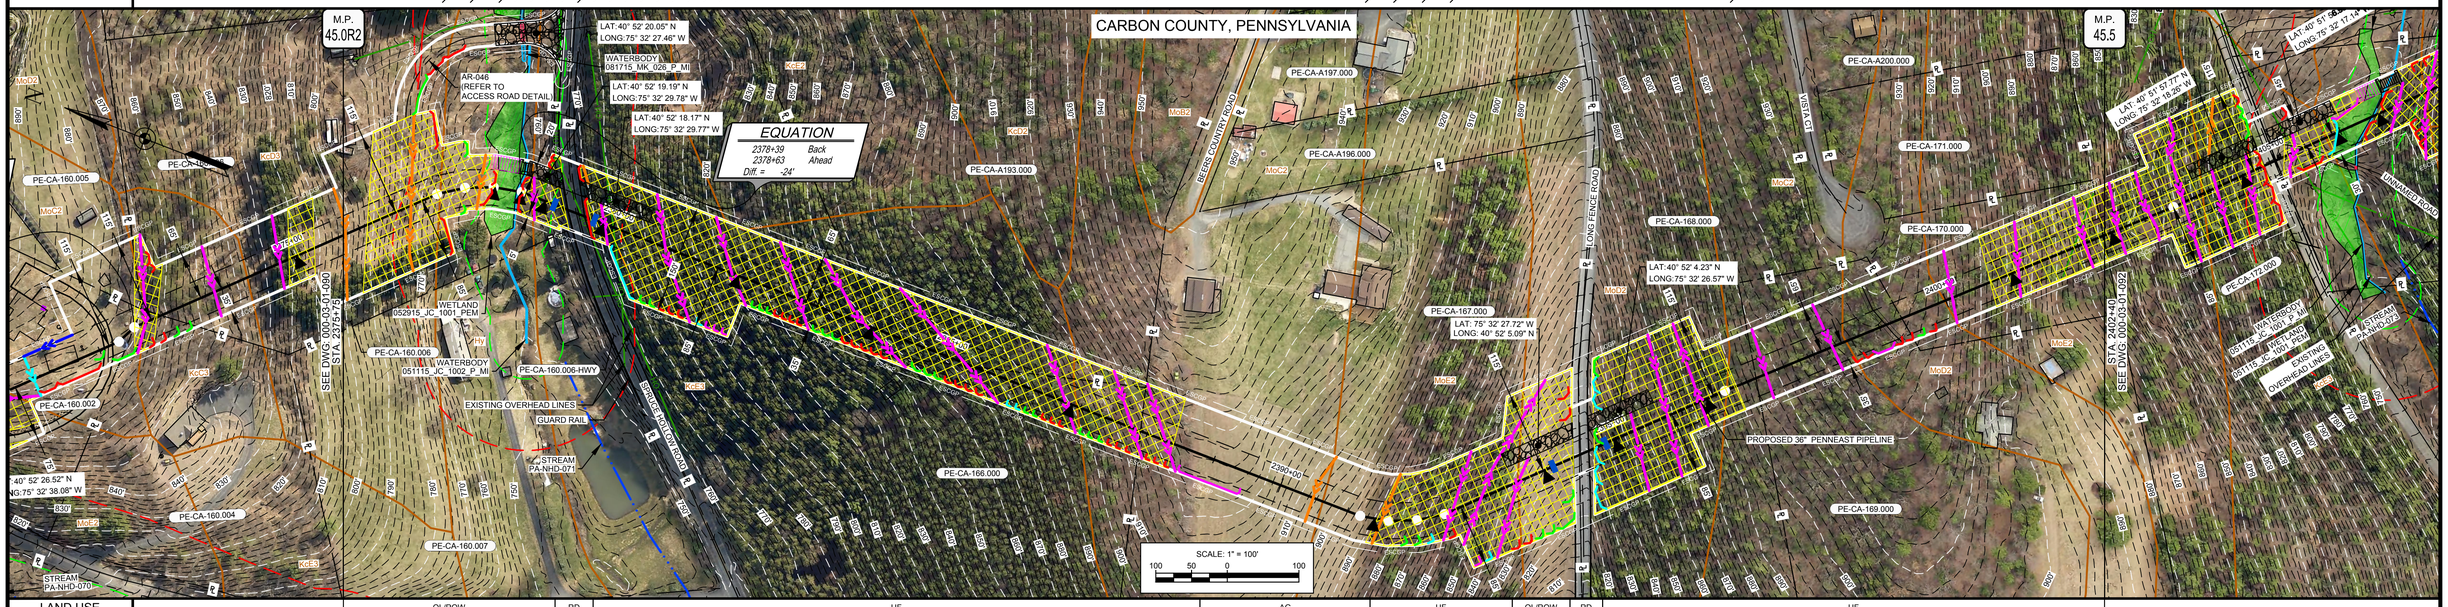

PROFILE

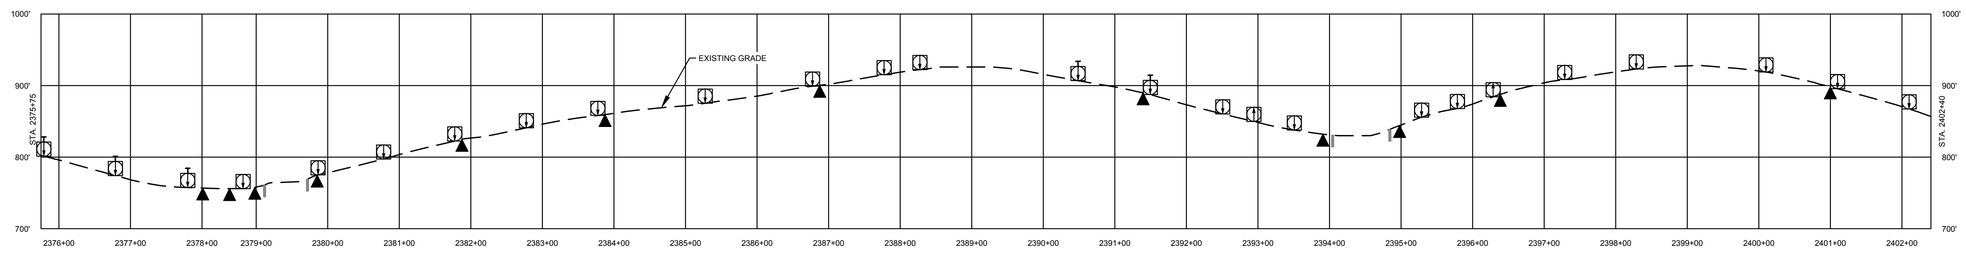

COMMONWEALTH OF PENNSYLVANIA
REGISTERED PROFESSIONAL
MICHAEL DENICHILO
ENGINEER
PE088513
10/25/2019

Know what's below. Call before you dig. 811

LAND USE		MATERIAL			REFERENCE DRAWINGS		REVISIONS					
1. AGRICULTURAL (AG)	10. OPEN WATERBODIES (WB / OW)	TAG	QUANTITY	DESCRIPTION	DWG. NO.	TITLE	NO.	REVISIONS	DATE	DRAWN	CK	APPR
2. COMMERCIAL / INDUSTRIAL (CI)					000-01-01-001B	TABLE OF CONTENTS AND LEGEND	A	ISSUED FOR PADEP	10/2018	AJD (MM)	MWF (MM)	MJD (MM)
3. UPLAND FOREST (UF)					000-03-03-030	ACCESS ROAD DETAIL	B	REVISED FOR PADEP	10/2019	AJD (MM)	HNB (MM)	MJD (MM)
4. INSTITUTIONAL (IN)												
5. URBAN (UR)												
6. OPEN LAND (EXISTING ROW, OPEN FIELDS, NON-AGRICULTURAL) (OL)												
7. RESIDENTIAL (RE)												
8. ROADWAYS / RAILROADS (RD)												
9. SPECIAL LAND USE (CHURCHES, PARKS, ETC) (SP)												

APPROVALS	
DRAWN BY	DATE
AJD (MM)	10/15/2018
CHECKED BY	DATE
MWF (MM)	10/15/2018
ENG. APPROVAL	DATE
MJD (MM)	10/15/2018
P.M. APPROVAL	DATE

SCALE PLAN: 1" = 100'
SCALE PROFILE H: 1" = 100'
SCALE PROFILE V: 1" = 100'

CLIENT APPROVAL

DATE

PREPARED FOR

PennEast PIPELINE

PENNEAST PIPELINE PROJECT

SOIL EROSION AND SEDIMENT CONTROL PLAN
ALIGNMENT SHEET
PENNEAST MAINLINE
CARBON COUNTY, PENNSYLVANIA
36" PENNEAST PIPELINE
STA. 2375+75 TO STA. 2402+40

SCALE	DRAWING NO.	REVISION
1" = 100'	000-03-01-091	B

G:\PENNEAST\3537\54_PENNEAST_PIPELINE_EPC\M\DATA\PROD_STATE_PERMIT\WORK\PA\DRAFTING\EROSION_SEDIMENT_CONTROL_PLAN\ALIGNMENT_SHEETS\000-03-01-091.DWG\2019/10/17 PAN88749

| | | |

| | | |

| | | |

| | | |

| | | |

| | | |

| | | |

| | | |

| | | |