

OWNERSHIP / FOOTAGE		PE-CA-A254.000 2020'	PE-CA-207.000 216'	
STATIONING		2631+48	2651+68	2653+84

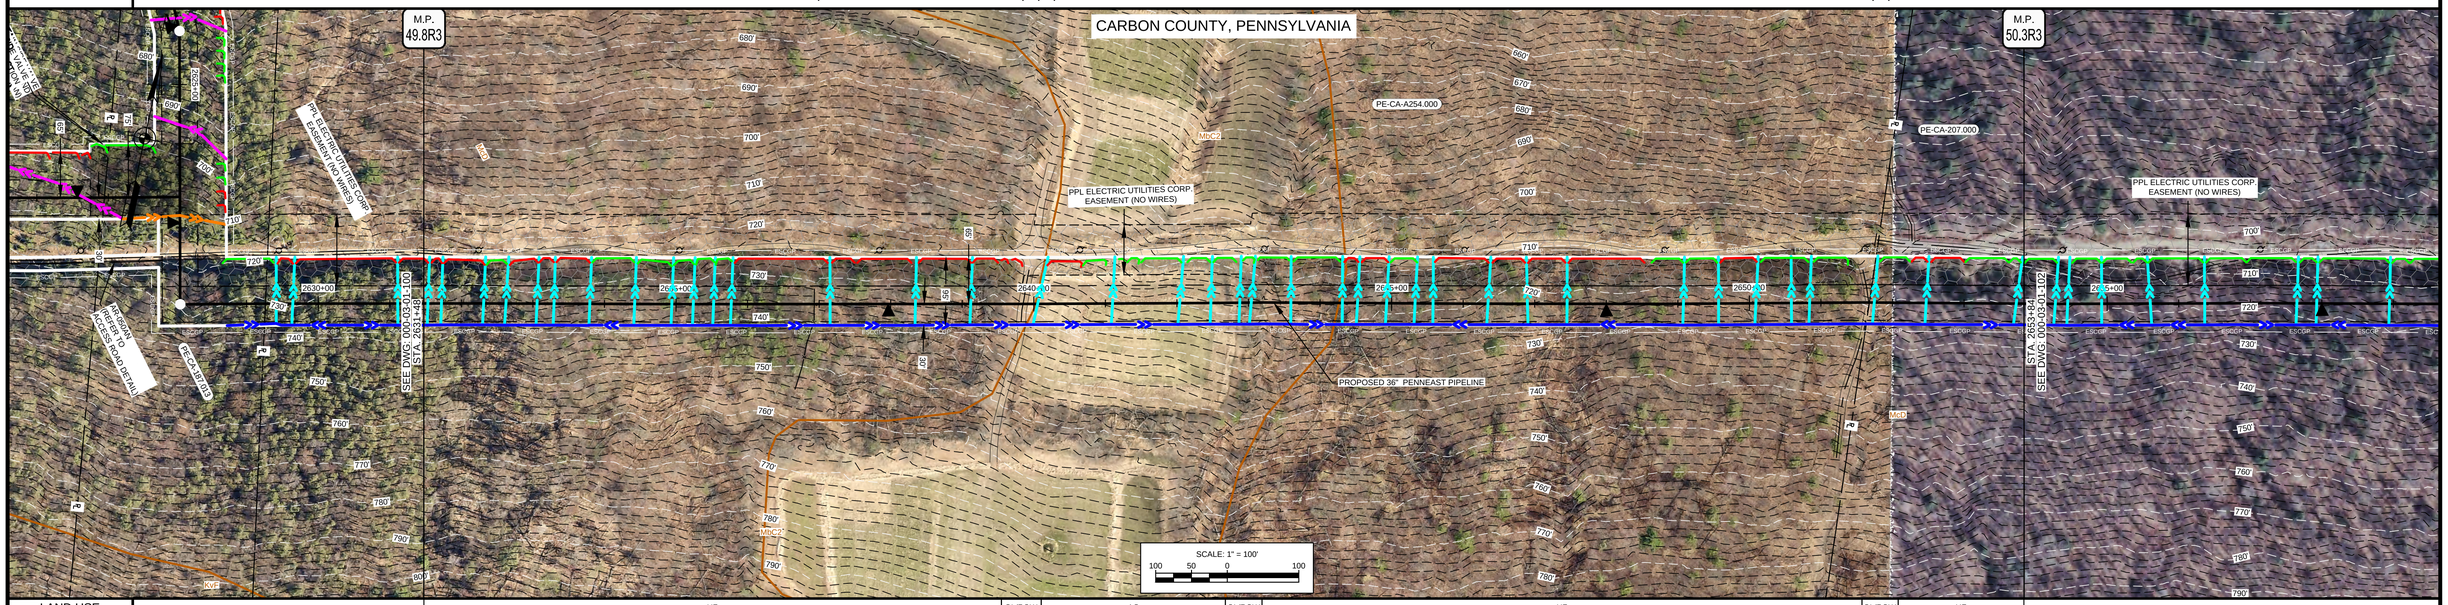

LAND USE		UF	OL/ROW	AG	OL/ROW	UF	OL/ROW	UF
WATERSHED NAME		AQUASHICOLA CREEK						
WATERSHED CLASSIFICATION		HQ-CWF, MF						
SOILS		McD		MbC2		McD		
WATERBODY CROSSING METHOD								
CLASS LOCATION		CLASS I						
DESIGN FACTOR		0.72						
MAOP		1480 PSIG						

PROFILE

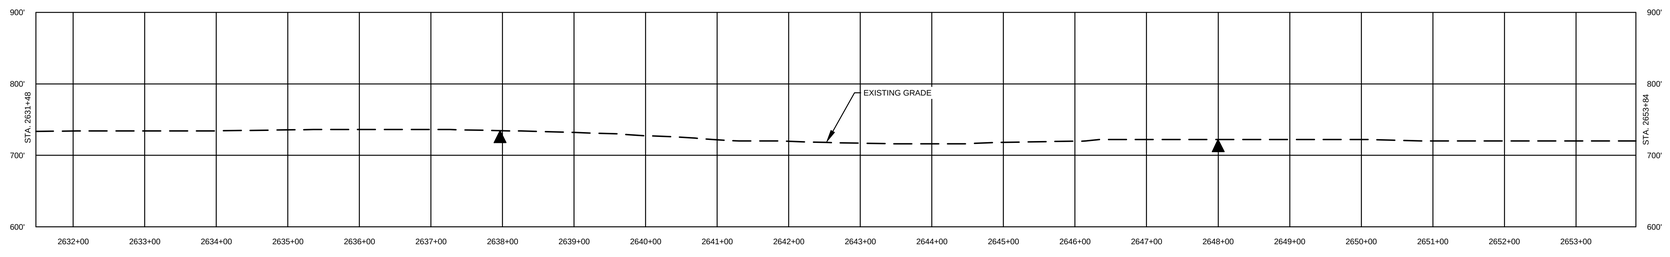

COMMONWEALTH OF PENNSYLVANIA
REGISTERED PROFESSIONAL
MICHAEL DENICHILO
ENGINEER
PE088513
10/25/2019

811 Know what's below. Call before you dig.

LAND USE		MATERIAL			REFERENCE DRAWINGS		REVISIONS						APPROVALS	
1. AGRICULTURAL (AG)	10. OPEN WATERBODIES (WB / OW)	TAG	QUANTITY	DESCRIPTION	DWG. NO.	TITLE	NO.	REVISIONS	DATE	DRAWN	CK	APPR	DRAWN BY	DATE
2. COMMERCIAL / INDUSTRIAL (CI)					000-01-01-001B	TABLE OF CONTENTS AND LEGEND	A	ISSUED FOR PADEP	10/2018	AJD (MM)	MWF (MM)	MJD (MM)	AJD (MM)	10/15/2018
3. UPLAND FOREST (UF)							B	REVISED FOR PADEP	10/2019	AJD (MM)	HNB (MM)	MJD (MM)	CHECKED BY	DATE
4. INSTITUTIONAL (IN)													MWF (MM)	10/15/2018
5. URBAN (UR)													ENG. APPROVAL	DATE
6. OPEN LAND (EXISTING ROW, OPEN FIELDS, NON-AGRICULTURAL) (OL)													MJD (MM)	10/15/2018
7. RESIDENTIAL (RE)													P.M. APPROVAL	DATE
8. ROADWAYS / RAILROADS (RD)														
9. SPECIAL LAND USE (CHURCHES, PARKS, ETC) (SP)														

SCALE PLAN: 1" = 100'
SCALE PROFILE H: 1" = 100'
SCALE PROFILE V: 1" = 100'

CLIENT APPROVAL

DATE

PREPARED FOR

PennEast PIPELINE

PENNEAST PIPELINE PROJECT


SOIL EROSION AND SEDIMENT CONTROL PLAN
ALIGNMENT SHEET
PENNEAST MAINLINE
CARBON COUNTY, PENNSYLVANIA
36" PENNEAST PIPELINE
STA. 2631+48 TO STA. 2653+84

SCALE	DRAWING NO.	REVISION
1" = 100'	000-03-01-101	B

G:\PENNEAST\353754_PENNEAST_PIPELINE_EPC\MDAT\APROD_STATE_PERMIT\WORK\PA\DRAFTING\EROSION_SEDIMENT_CONTROL_PLAN\ALIGNMENT_SHEETS\000-03-01-101.DWG 2019/10/16 HAN35266


| | | |

OWNERSHIP / FOOTAGE		PE-MO-A007.000 825'	PE-MO-A028.000 1189'
STATIONING	2679+56	2687+81	2699+70

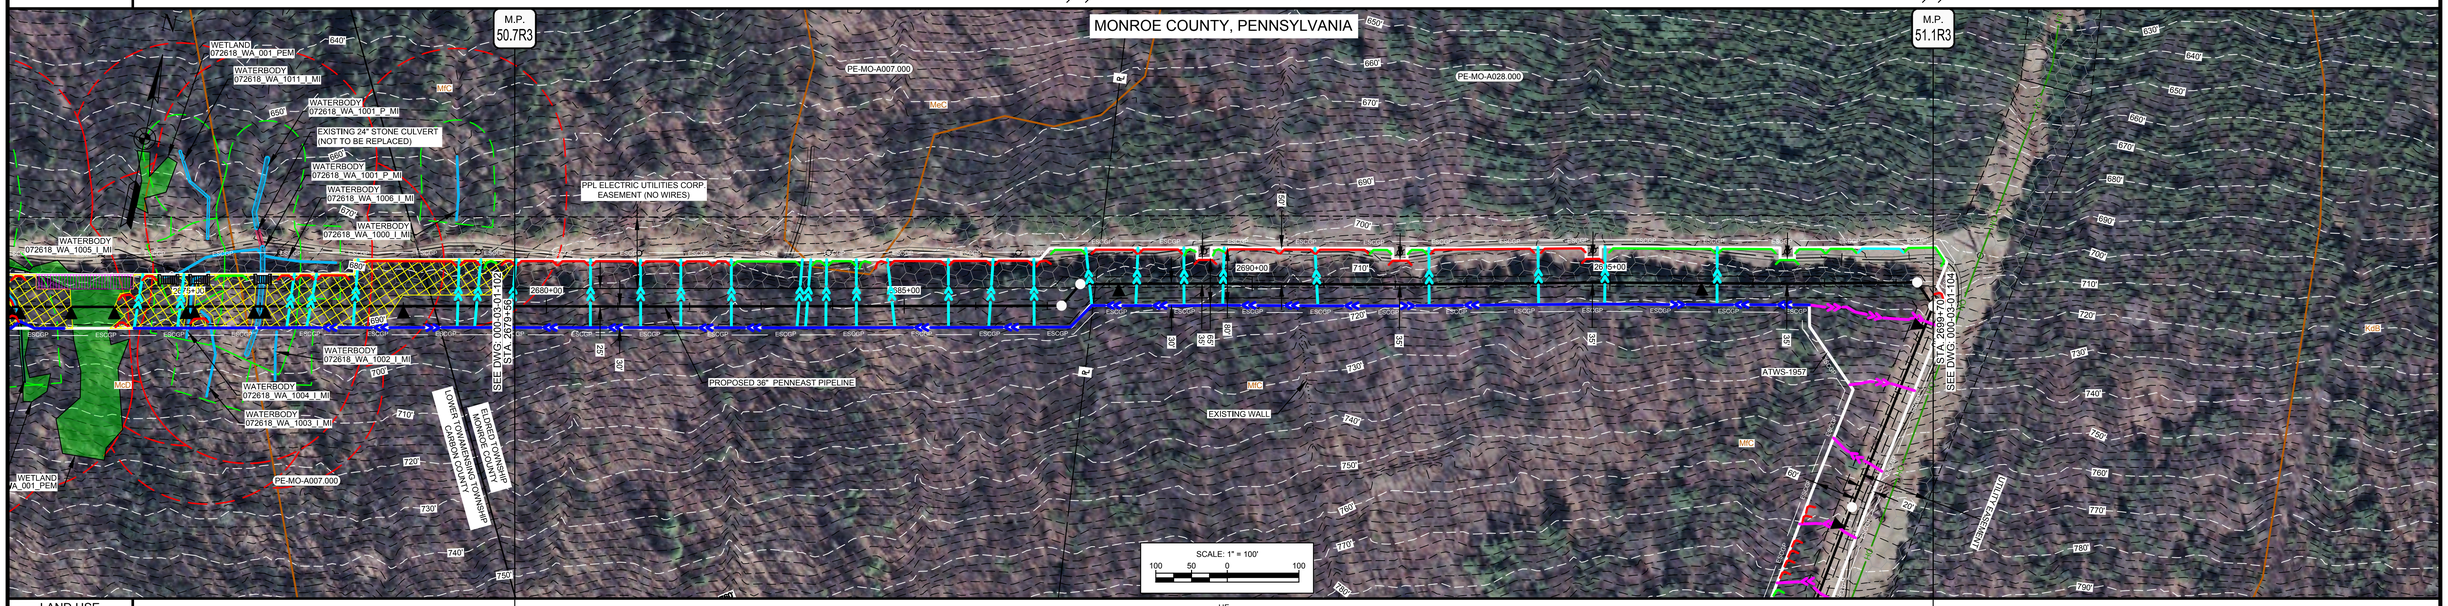

LAND USE		UF
WATERSHED NAME		AQUASHICOLA CREEK
WATERSHED CLASSIFICATION		HQ-CWF, MF
SOILS		MfC
WATERBODY CROSSING METHOD		
CLASS LOCATION		CLASS I
DESIGN FACTOR		0.72
MAOP		1480 PSIG

PROFILE

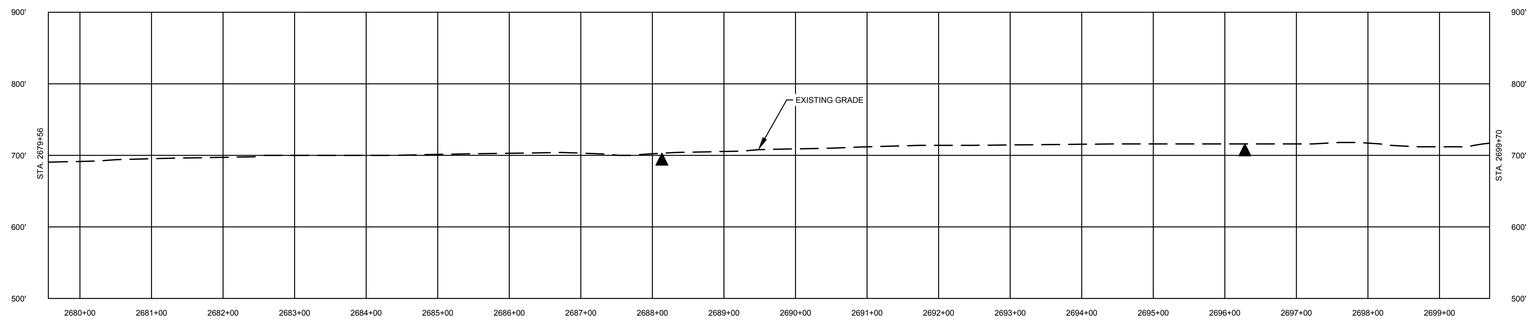

COMMONWEALTH OF PENNSYLVANIA
REGISTERED PROFESSIONAL
MICHAEL DENICHILO
ENGINEER
PE088513
10/25/2019

Know what's below. Call before you dig. 811

LAND USE		MATERIAL			REFERENCE DRAWINGS		REVISIONS					
1. AGRICULTURAL (AG)	10. OPEN WATERBODIES (WB / OW)	TAG	QUANTITY	DESCRIPTION	DWG. NO.	TITLE	NO.	REVISIONS	DATE	DRAWN	CK	APPR
2. COMMERCIAL / INDUSTRIAL (CI)					000-01-01-001B	TABLE OF CONTENTS AND LEGEND	A	ISSUED FOR PADEP	10/2018	AJD (MM)	MWF (MM)	MJD (MM)
3. UPLAND FOREST (UF)							B	REVISED FOR PADEP	10/2019	AJD (MM)	HNB (MM)	MJD (MM)
4. INSTITUTIONAL (IN)												
5. URBAN (UR)												
6. OPEN LAND (EXISTING ROW, OPEN FIELDS, NON-AGRICULTURAL) (OL)												
7. RESIDENTIAL (RE)												
8. ROADWAYS / RAILROADS (RD)												
9. SPECIAL LAND USE (CHURCHES, PARKS, ETC) (SP)												

APPROVALS	
DRAWN BY	DATE
AJD (MM)	10/15/2018
CHECKED BY	DATE
MWF (MM)	10/15/2018
ENG. APPROVAL	DATE
MJD (MM)	10/15/2018
P.M. APPROVAL	DATE

SCALE PLAN: 1" = 100'
SCALE PROFILE H: 1" = 100'
SCALE PROFILE V: 1" = 100'

CLIENT APPROVAL

DATE

PREPARED FOR

PennEast PIPELINE


PENNEAST PIPELINE PROJECT

SOIL EROSION AND SEDIMENT CONTROL PLAN
ALIGNMENT SHEET
PENNEAST MAINLINE
MONROE COUNTY, PENNSYLVANIA
36" PENNEAST PIPELINE
STA. 2679+56 TO STA. 2699+70


SCALE	DRAWING NO.	REVISION
1" = 100'	000-03-01-103	B


G:\PENNEAST\353754_PENNEAST_PIPELINE_EPCM\DATA\PROD_STATE_PERMIT\WORK\PA\DRAFTING\EROSION_SEDIMENT_CONTROL_PLAN\ALIGNMENT_SHEETS\000-03-01-103.DWG\2019/10/17 PAN88749


OWNERSHIP / FOOTAGE		2699+70 PE-MO-A028.000 2500'				2724+70
STATIONING						
LAND USE		UF	OL/ROW	UF	RD	UF
WATERSHED NAME		AQUASHICOLA CREEK				
WATERSHED CLASSIFICATION		HQ-CWF, MF				
SOILS		MfC	WKE	DxE		
WATERBODY CROSSING METHOD						
CLASS LOCATION		CLASS I				
DESIGN FACTOR		0.72				
MAOP		1480 PSIG				

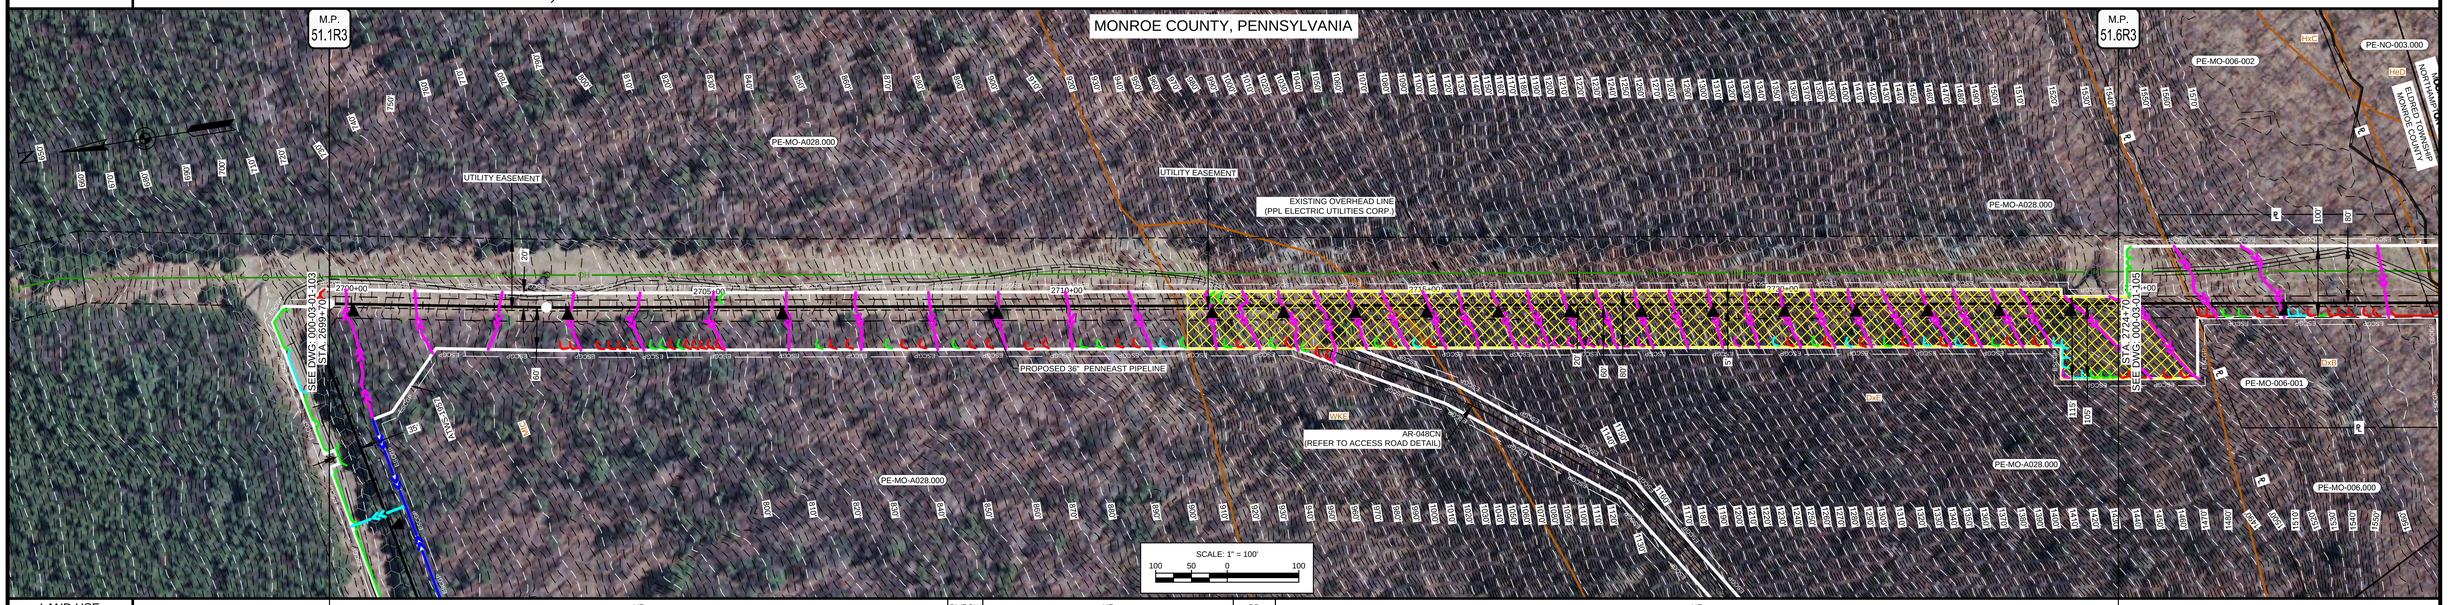

PROFILE

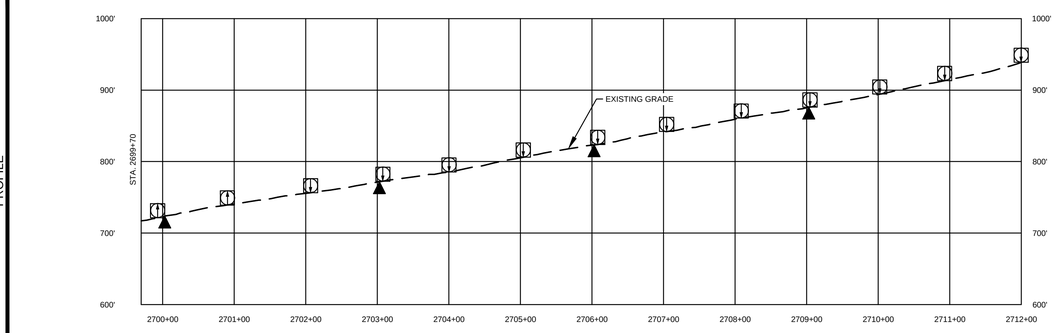

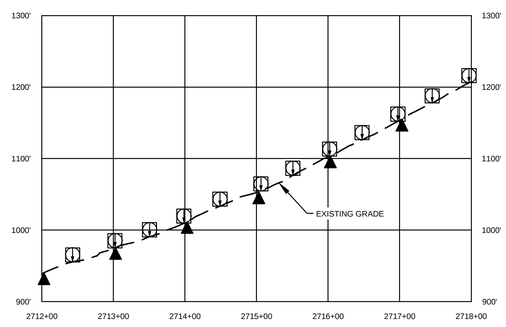

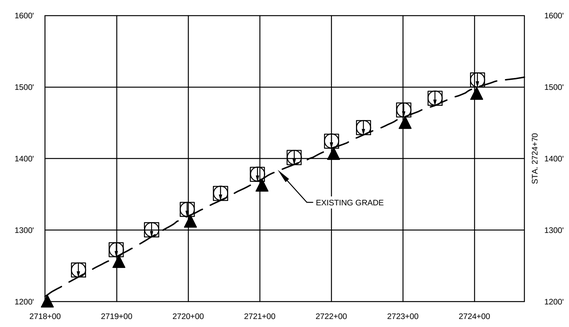

COMMONWEALTH OF PENNSYLVANIA REGISTERED PROFESSIONAL MICHAEL DENICHILO ENGINEER PE088513

10/25/2019

LAND USE		MATERIAL			REFERENCE DRAWINGS		REVISIONS					
1. AGRICULTURAL (AG)	10. OPEN WATERBODIES (WB / OW)	TAG	QUANTITY	DESCRIPTION	DWG. NO.	TITLE	NO.	REVISIONS	DATE	DRAWN	CK	APPR
2. COMMERCIAL / INDUSTRIAL (CI)					000-01-01-001B	TABLE OF CONTENTS AND LEGEND	A	ISSUED FOR PADEP	10/2018	AJD (MM)	MWF (MM)	MJD (MM)
3. UPLAND FOREST (UF)					000-03-03-035.2	ACCESS ROAD DETAIL	B	REVISED FOR PADEP	10/2019	AJD (MM)	HNB (MM)	MJD (MM)
4. INSTITUTIONAL (IN)												
5. URBAN (UR)												
6. OPEN LAND (EXISTING ROW, OPEN FIELDS, NON-AGRICULTURAL) (OL)												
7. RESIDENTIAL (RE)												
8. ROADWAYS / RAILROADS (RD)												
9. SPECIAL LAND USE (CHURCHES, PARKS, ETC) (SP)												

811 Know what's below. Call before you dig.

APPROVALS	
DRAWN BY	DATE
AJD (MM)	10/15/2018
CHECKED BY	DATE
MWF (MM)	10/15/2018
ENG. APPROVAL	DATE
MJD (MM)	10/15/2018
P.M. APPROVAL	DATE

SCALE PLAN: 1" = 100'
SCALE PROFILE H: 1" = 100'
SCALE PROFILE V: 1" = 100'

CLIENT APPROVAL

DATE

PREPARED FOR

PennEast PIPELINE

PENNEAST PIPELINE PROJECT


SOIL EROSION AND SEDIMENT CONTROL PLAN
ALIGNMENT SHEET
PENNEAST MAINLINE
MONROE COUNTY, PENNSYLVANIA
36" PENNEAST PIPELINE
STA. 2699+70 TO STA. 2724+70

SCALE	DRAWING NO.	REVISION
1" = 100'	000-03-01-104	B


G:\PENNEAST\353754_PENNEAST_PIPELINE_EPC\MDAT\APROD_STATE_PERMIT\WORK\PA\DRAFTING\EROSION_SEDIMENT_CONTROL_PLAN\ALIGNMENT_SHEETS\000-03-01-104.DWG 2019/10/14 BLA89970

| | | |

OWNERSHIP / FOOTAGE		PE-NO-003.000 470'		PE-NO-A004.000 710'		PE-NO-A003.000 584'		PE-NO-010.000 518'	PE-NO-009.000 234'
STATIONING		2749+70	2754+40		2761+50		2767+34	2772+52	2774+86
LAND USE		UF							
WATERSHED NAME		INDIAN CREEK							
WATERSHED CLASSIFICATION		CWF, MF							
SOILS		LbF	LbD		LbB	BvB		BuB	
WATERBODY CROSSING METHOD									
CLASS LOCATION		CLASS I							
DESIGN FACTOR		0.72							
MAOP		1480 PSIG							

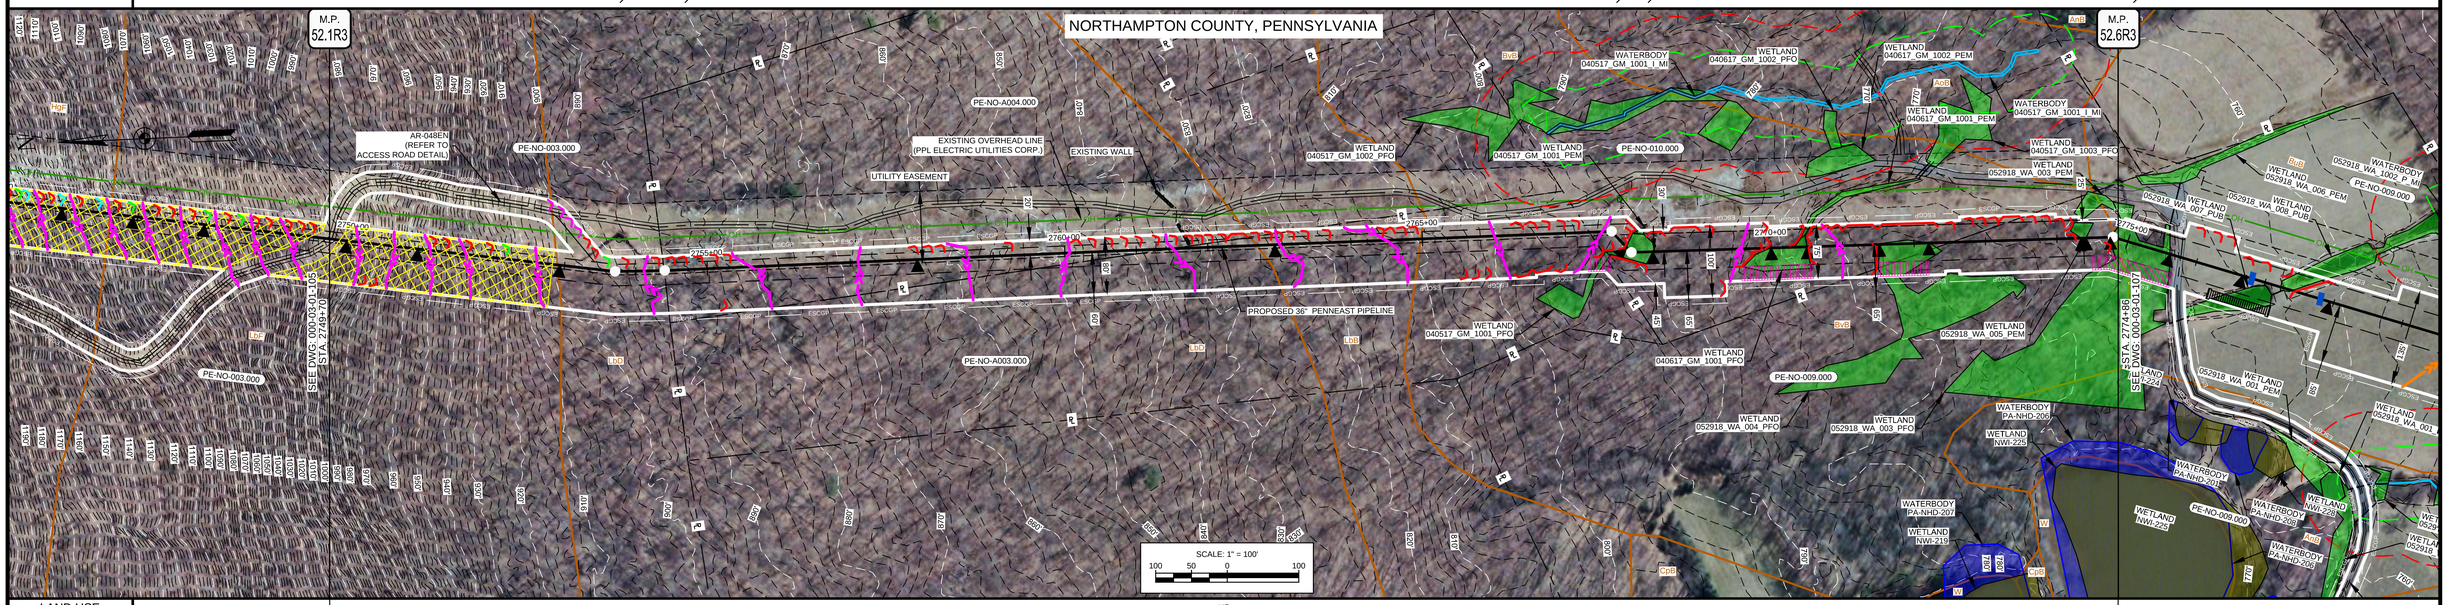

PROFILE

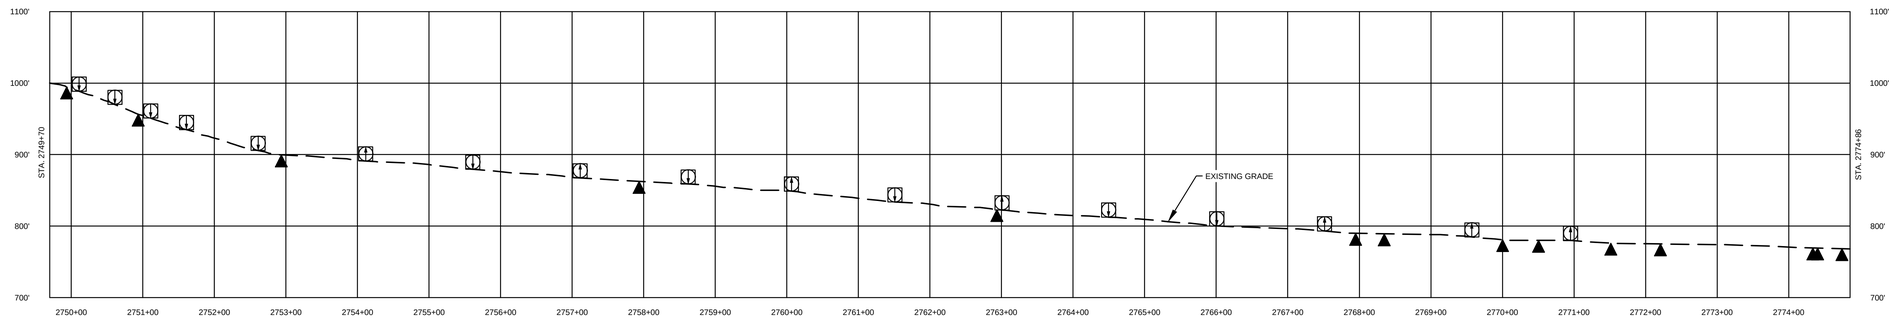

COMMONWEALTH OF PENNSYLVANIA
REGISTERED PROFESSIONAL
MICHAEL DENICHILO
ENGINEER
PE088513
10/25/2019

811 Know what's below. Call before you dig.

LAND USE		MATERIAL			REFERENCE DRAWINGS	
1. AGRICULTURAL (AG)	10. OPEN WATERBODIES (WB / OW)	TAG	QUANTITY	DESCRIPTION	DWG. NO.	TITLE
2. COMMERCIAL / INDUSTRIAL (CI)					000-01-01-001B	TABLE OF CONTENTS AND LEGEND
3. UPLAND FOREST (UF)					000-03-03-035.3	ACCESS ROAD DETAIL
4. INSTITUTIONAL (IN)						
5. URBAN (UR)						
6. OPEN LAND (EXISTING ROW, OPEN FIELDS, NON-AGRICULTURAL) (OL)						
7. RESIDENTIAL (RE)						
8. ROADWAYS / RAILROADS (RD)						
9. SPECIAL LAND USE (CHURCHES, PARKS, ETC) (SP)						

REVISIONS					
NO.	REVISIONS	DATE	DRAWN	CK	APPR
A	ISSUED FOR PADEP	10/2018	AJD (MM)	MWF (MM)	MJD (MM)
B	REVISED FOR PADEP	10/2019	AJD (MM)	HNB (MM)	MJD (MM)

APPROVALS	
DRAWN BY	DATE
AJD (MM)	10/15/2018
CHECKED BY	DATE
MWF (MM)	10/15/2018
ENG. APPROVAL	DATE
MJD (MM)	10/15/2018
P.M. APPROVAL	DATE

SCALE PLAN: 1" = 100'
SCALE PROFILE H: 1" = 100'
SCALE PROFILE V: 1" = 100'

CLIENT APPROVAL

DATE

PREPARED FOR

PennEast PIPELINE

PENNEAST PIPELINE PROJECT

SOIL EROSION AND SEDIMENT CONTROL PLAN
ALIGNMENT SHEET
PENNEAST MAINLINE
NORTHAMPTON COUNTY, PENNSYLVANIA
36" PENNEAST PIPELINE
STA. 2749+70 TO STA. 2774+86

SCALE	DRAWING NO.	REVISION
1" = 100'	000-03-01-106	B

G:\PENNEAST\3353754_PENNEAST_PIPELINE_EPCM\DATA\PROD_STATE_PERMIT\WORK\PA\DRAFTING\EROSION_SEDIMENT_CONTROL_PLAN\ALIGNMENT_SHEETS\000-03-01-106.DWG 2019/10/17 PAN88749

| | | |

| | | |

| | | |

| | | |