

OWNERSHIP / FOOTAGE	2930+38	PE-NO-001.026 746'	2937+84	PE-NO-001.027 524'	2943+08	PE-NO-001.028 340'	2946+48	PE-NO-001.027 313'	2949+61	PE-NO-001.030 269'	2952+30	PE-NO-001.031 255'	2954+85	PE-NO-001.031-HWY 47'	2955+32	PE-NO-A048.000 146'	2956+78
STATIONING	2934+48 P.I. = 2+48'09" RT	2934+34 P.I. = 21°38'11" RT	2937+84 PROPERTY LINE	2939+62 EDGE OF WATERBODY 102815_WA_1001_E_MI 2939+90 CENTERLINE OF STREAM 2939+96 EDGE OF WATERBODY 102815_WA_1001_E_MI	2943+08 PROPERTY LINE		2946+48 PROPERTY LINE	2948+47 EDGE OF WATERBODY 051215_JC_1002_P_IN 2948+91 PROPERTY LINE 2948+77 CENTERLINE OF STREAM 2949+05 EDGE OF WATERBODY 051215_JC_1002_P_IN	2949+61 PROPERTY LINE	2950+23 EDGE OF WATERBODY 051215_JC_1001_E_MI 2950+39 EDGE OF WATERBODY 051215_JC_1001_E_MI 2952+30 PROPERTY LINE 2952+50 P.I. = 2°00'00" RT	2954+28 EDGE OF WETLAND 081815_MK_042_PEM 2954+28 EDGE OF WETLAND 081815_MK_042_PEM 2954+43 EDGE OF WATERBODY 051215_JC_1003_I_MI 2954+43 EDGE OF WETLAND 081815_MK_042_PEM 2954+55 PROPERTY LINE 2954+68 CENTERLINE OF BELL ATLANTIC OVERHEAD LINE 2954+68 GUARDRAIL 2954+68 EDGE OF PAVEMENT 2955+43 CENTERLINE OF MOUNTAIN VIEW DRIVE (SR 946) 2955+43 EDGE OF WETLAND 062218_WA_001_PFO 2955+53 EDGE OF PAVEMENT 2955+53 CENTERLINE OF PPAL OVERHEAD LINE 2956+01 P.I. = 4°58'56" LT	2956+78

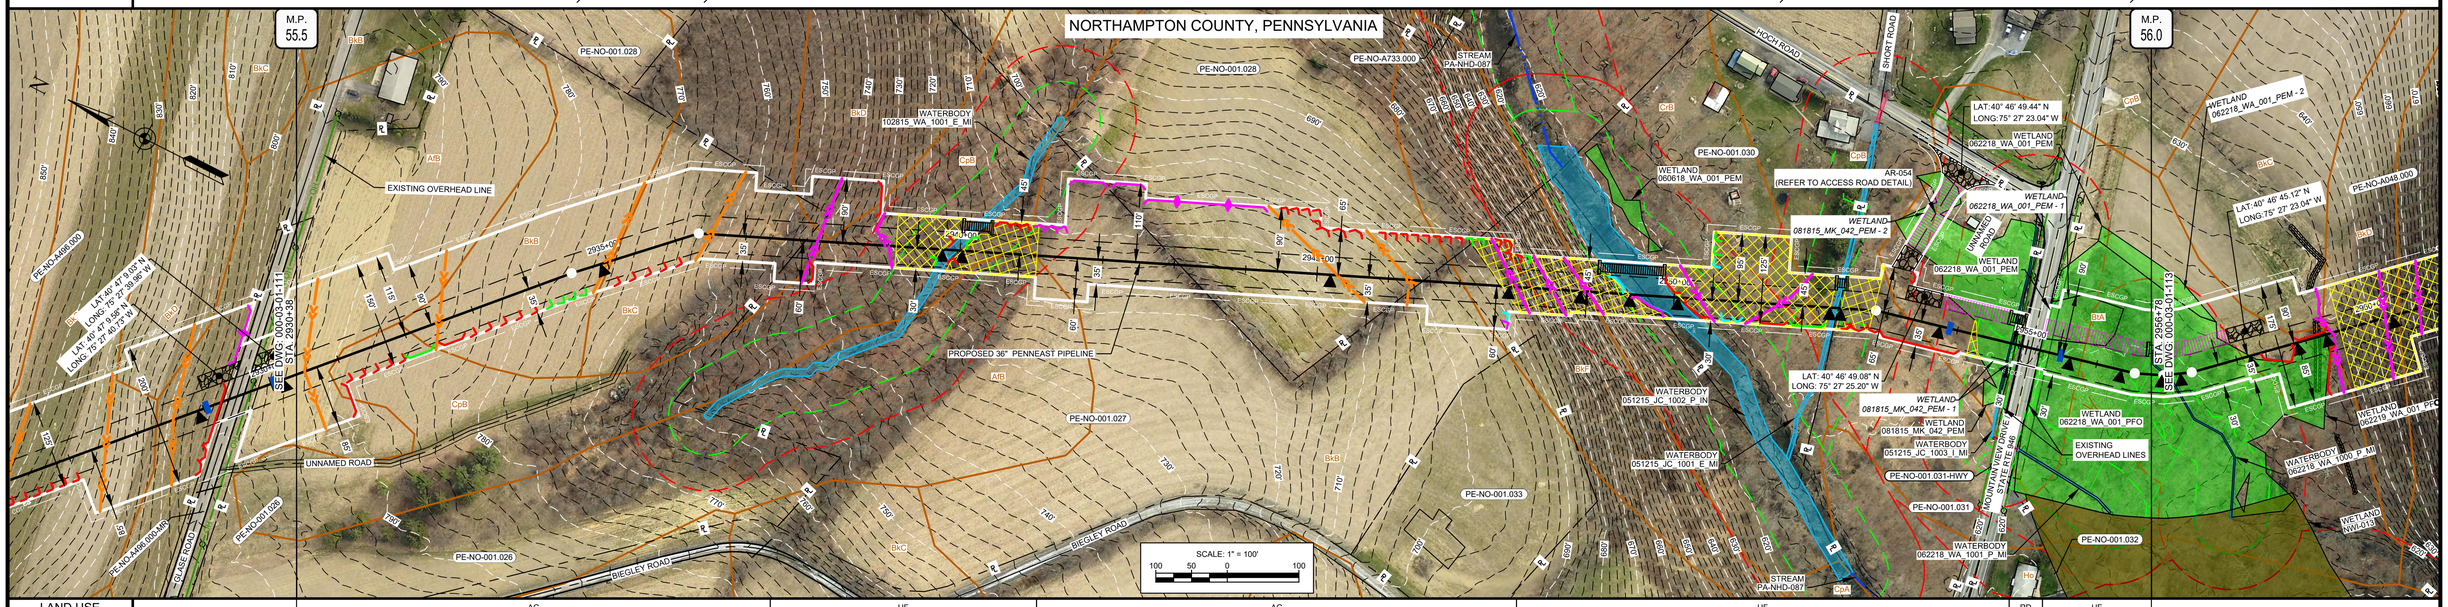

LAND USE	AG	UF	AG	UF	RD	UF
WATERSHED NAME	HOKENDAUQUA CREEK					
WATERSHED CLASSIFICATION	CWF, MF					
SOILS	AfB, CpB, BkB, BkC, CpB, AfB	BkB	BkF	CrB, CpB	BtA	
WATERBODY CROSSING METHOD	102815_WA_1001_E_MI I: DPX II: FX III: DX-NF			051215_JC_1002_P_IN I: DPX II: FX III: CD; 051215_JC_1001_E_MI I: DPX II: FX III: DX-NF	051215_JC_1003_I_MI I: BX II: BX III: BX	
CLASS LOCATION	CLASS II					
DESIGN FACTOR	0.60					
MAOP	1480 PSIG					

PROFILE

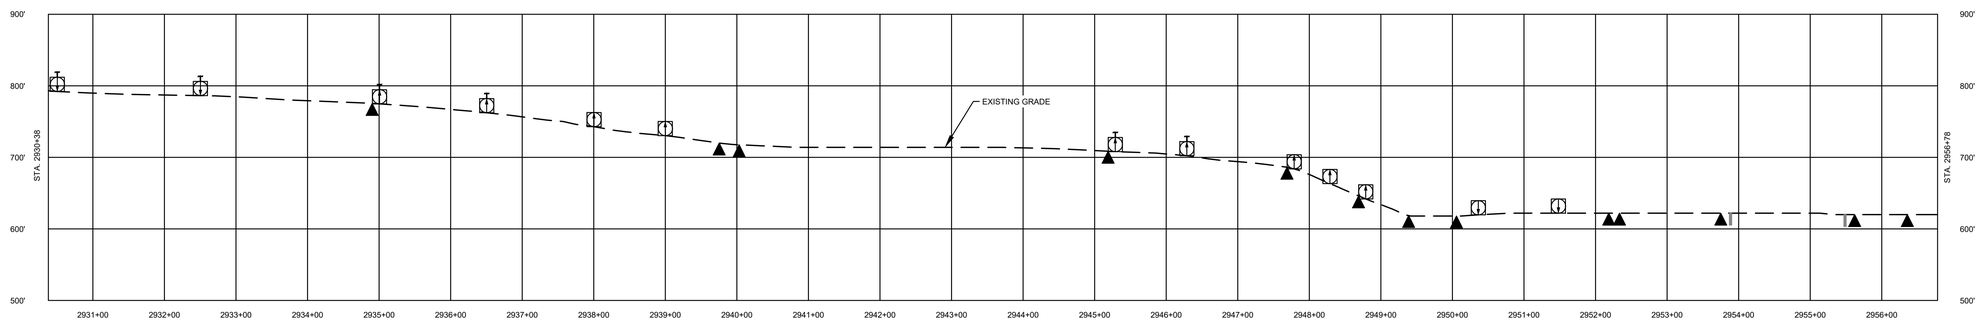

COMMONWEALTH OF PENNSYLVANIA REGISTERED PROFESSIONAL MICHAEL DENICHILO ENGINEER PE068513 10/25/2019

811 Know what's below. Call before you dig.

LAND USE		MATERIAL			REFERENCE DRAWINGS		REVISIONS					
1. AGRICULTURAL (AG)	10. OPEN WATERBODIES (WB / OW)	TAG	QUANTITY	DESCRIPTION	DWG. NO.	TITLE	NO.	REVISIONS	DATE	DRAWN	CK	APPR
2. COMMERCIAL / INDUSTRIAL (CI)					000-01-01-001B	TABLE OF CONTENTS AND LEGEND	A	ISSUED FOR PADEP	10/2018	AJD (MM)	MWF (MM)	MJD (MM)
3. UPLAND FOREST (UF)					000-03-03-038	ACCESS ROAD DETAIL	B	REVISED FOR PADEP	10/2019	AJD (MM)	HNB (MM)	MJD (MM)
4. INSTITUTIONAL (IN)												
5. URBAN (UR)												
6. OPEN LAND (EXISTING ROW, OPEN FIELDS, NON-AGRICULTURAL) (OL)												
7. RESIDENTIAL (RE)												
8. ROADWAYS / RAILROADS (RD)												
9. SPECIAL LAND USE (CHURCHES, PARKS, ETC) (SP)												

APPROVALS		
DRAWN BY	DATE	
AJD (MM)	10/15/2018	
CHECKED BY	DATE	
MWF (MM)	10/15/2018	
ENG. APPROVAL	DATE	CLIENT APPROVAL
MJD (MM)	10/15/2018	
P.M. APPROVAL	DATE	DATE

SCALE PLAN: 1" = 100'
SCALE PROFILE H: 1" = 100'
SCALE PROFILE V: 1" = 100'

PREPARED FOR

PennEast PIPELINE

PENNEAST PIPELINE PROJECT
SOIL EROSION AND SEDIMENT CONTROL PLAN
ALIGNMENT SHEET
PENNEAST MAINLINE
NORTHAMPTON COUNTY, PENNSYLVANIA
36" PENNEAST PIPELINE
STA. 2930+38 TO STA. 2956+78

SCALE	DRAWING NO.	REVISION
1" = 100'	000-03-01-112	B

G:\PENNEAST\353754_PENNEAST_PIPELINE_EPCM\DATA\PROD_STATE_PERMIT\WORK\PA\DRAFTING\EROSION_SEDIMENT_CONTROL_PLAN\ALIGNMENT_SHEETS

| | | |

| | | |

| | | |

| | | |

| | | |

| | | |

| | | |

| | | |

| | | |