
| | | |

OWNERSHIP / FOOTAGE		1874+45	PE-CA-057.000 533'	1879+78	PE-CA-112.000 159'	1881+37	PE-CA-113.000 1938'	1900+75	


STATIONING

1877+14 P.I. = 20°05'41" LT
1879+92 CENTERLINE OF BUCKEYE PARTNERS, LP PIPELINE
1879+71 EDGE OF PAVEMENT
1879+78 PROPERTY LINE
1879+51 CENTERLINE OF T-473
1879+87 EXISTING COMSN DISTRIBUTION LINE
1879+96 EDGE OF PAVEMENT
1880+05 CENTERLINE OF PP&L OVERHEAD LINE
1881+37 PROPERTY LINE
1882+06 P.I. = 12°29'39" RT
1888+34 P.I. = 10°17'12" RT
1888+34 P.I. = 10°17'12" RT
1888+74 P.I. = 10°17'12" RT
1890+47 STORM LINE
1895+01 P.I. = 2°35'06" LT
1895+01 P.I. = 2°35'06" LT
1895+01 P.I. = 2°35'06" LT
1898+18 P.I. = 2°35'07" LT
1898+18 P.I. = 2°35'07" LT
1899+43 EDGE OF WETLAND 060117_MB_1001_PFO

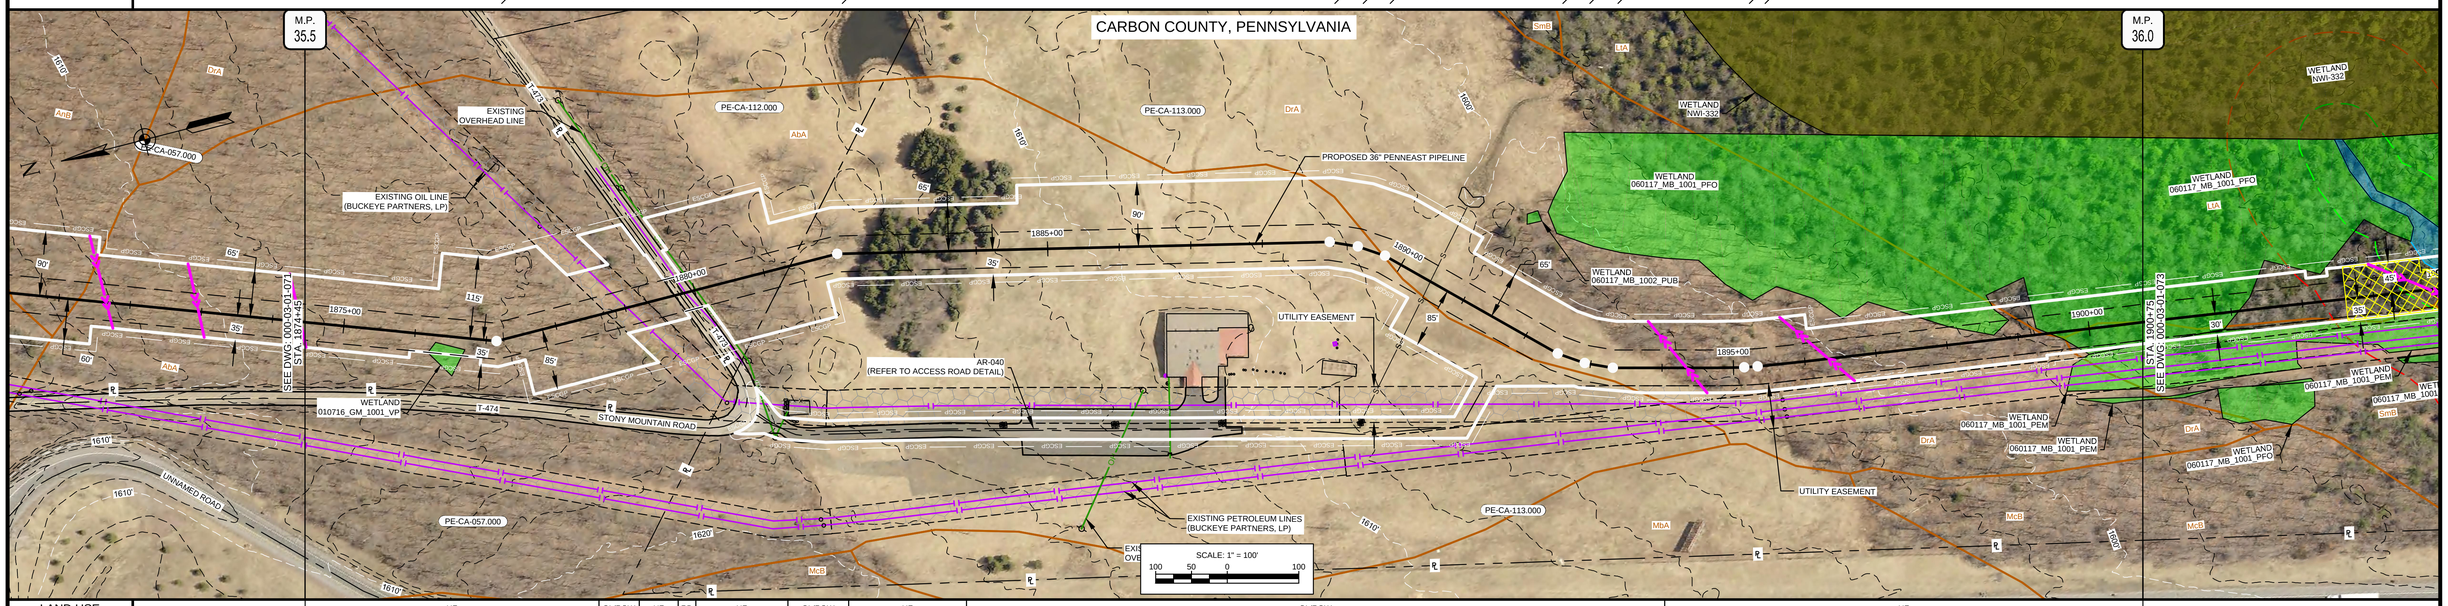

LAND USE		UF	OL/ROW	UF	RD	UF	OL/ROW	UF	OL/ROW	UF	
WATERSHED NAME		STONY CREEK	YELLOW RUN								
WATERSHED CLASSIFICATION		EV, MF	EV, MF								
SOILS		AbA						DrA		LtA	SmB
CLASS LOCATION		CLASS I	CLASS III							CLASS I	
DESIGN FACTOR		0.72	0.50							0.72	
MAOP		1480 PSIG									

PROFILE

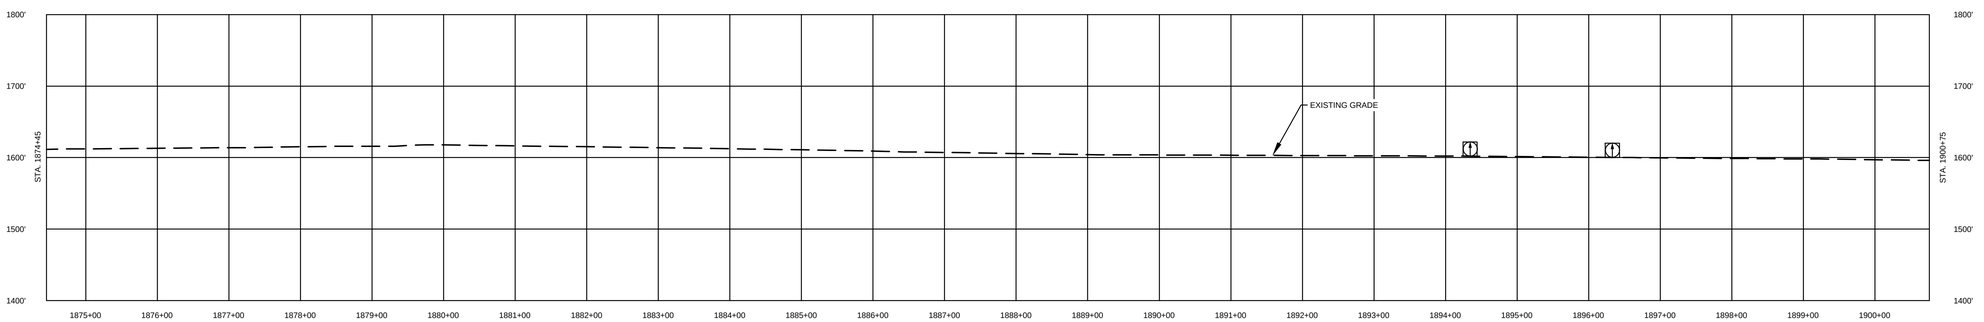

COMMONWEALTH OF PENNSYLVANIA
REGISTERED PROFESSIONAL
MICHAEL DENICHILO
ENGINEER
PE088513
10/25/2019

811 Know what's below. Call before you dig.

LAND USE		MATERIAL			REFERENCE DRAWINGS	
1. AGRICULTURAL (AG)	10. OPEN WATERBODIES (WB / OW)	TAG	QUANTITY	DESCRIPTION	DWG. NO.	TITLE
2. COMMERCIAL / INDUSTRIAL (CI)					000-01-01-0018	TABLE OF CONTENTS AND LEGEND
3. UPLAND FOREST (UF)					000-03-03-024	ACCESS ROAD DETAIL
4. INSTITUTIONAL (IN)						
5. URBAN (UR)						
6. OPEN LAND (EXISTING ROW, OPEN FIELDS, NON-AGRICULTURAL) (OL)						
7. RESIDENTIAL (RE)						
8. ROADWAYS / RAILROADS (RD)						
9. SPECIAL LAND USE (CHURCHES, PARKS, ETC) (SP)						

REVISIONS					
NO.	REVISIONS	DATE	DRAWN	CK	APPR
A	ISSUED FOR PADEP	10/2018	AJD (MM)	MWF (MM)	MJD (MM)
B	REVISED FOR PADEP	10/2019	AJD (MM)	HNB (MM)	MJD (MM)

APPROVALS	
DRAWN BY	DATE
AJD (MM)	10/15/2018
CHECKED BY	DATE
MWF (MM)	10/15/2018
ENG. APPROVAL	DATE
MJD (MM)	10/15/2018
P.M. APPROVAL	DATE

SCALE PLAN: 1" = 100'
SCALE PROFILE H: 1" = 100'
SCALE PROFILE V: 1" = 100'

CLIENT APPROVAL

DATE

PREPARED FOR

PennEast PIPELINE


PENNEAST PIPELINE PROJECT
SITE RESTORATION PLAN
ALIGNMENT SHEET
PENNEAST MAINLINE
CARBON COUNTY, PENNSYLVANIA
36" PENNEAST PIPELINE
STA. 1874+45 TO STA. 1900+75

SCALE	DRAWING NO.	REVISION
1" = 100'	000-03-01-072	B


G:\PENNEAST\353754_PENNEAST_PIPELINE_EPCM\DATA\PROD_STATE_PERMITWORK\PAIDRAFTING\SITE_RESTORATION\ALIGNMENT_SHEETS\01_PENNEAST_

| | | |

OWNERSHIP / FOOTAGE		1927+13	PE-CA-115.000 2629'			1953+44	
STATIONING		1925+14 EDGE OF WETLAND 050615_JC_1001_PFO; 1926+01 EDGE OF WETLAND 050615_JC_1001_PFO; 1930+21 EDGE OF WETLAND 050615_JC_1001_PFO		1941+08 EDGE OF WETLAND 050615_JC_1001_PFO; 1942+16 P.I. = 46°16'14" ET; 1943+07 CENTERLINE OF BUCKEYE PARTNERS, LP PIPELINE; 1943+43 P.I. = 45°00'00" LT		1950+41 P.I. = 90°00'0" LT	
LAND USE		OL/ROW			UF		
WATERSHED NAME		YELLOW RUN					
WATERSHED CLASSIFICATION		EV, MF					
SOILS		SmB	LtA		AtB	AbA	AsA
CLASS LOCATION		CLASS I					
DESIGN FACTOR		0.72					
MAOP		1480 PSIG					

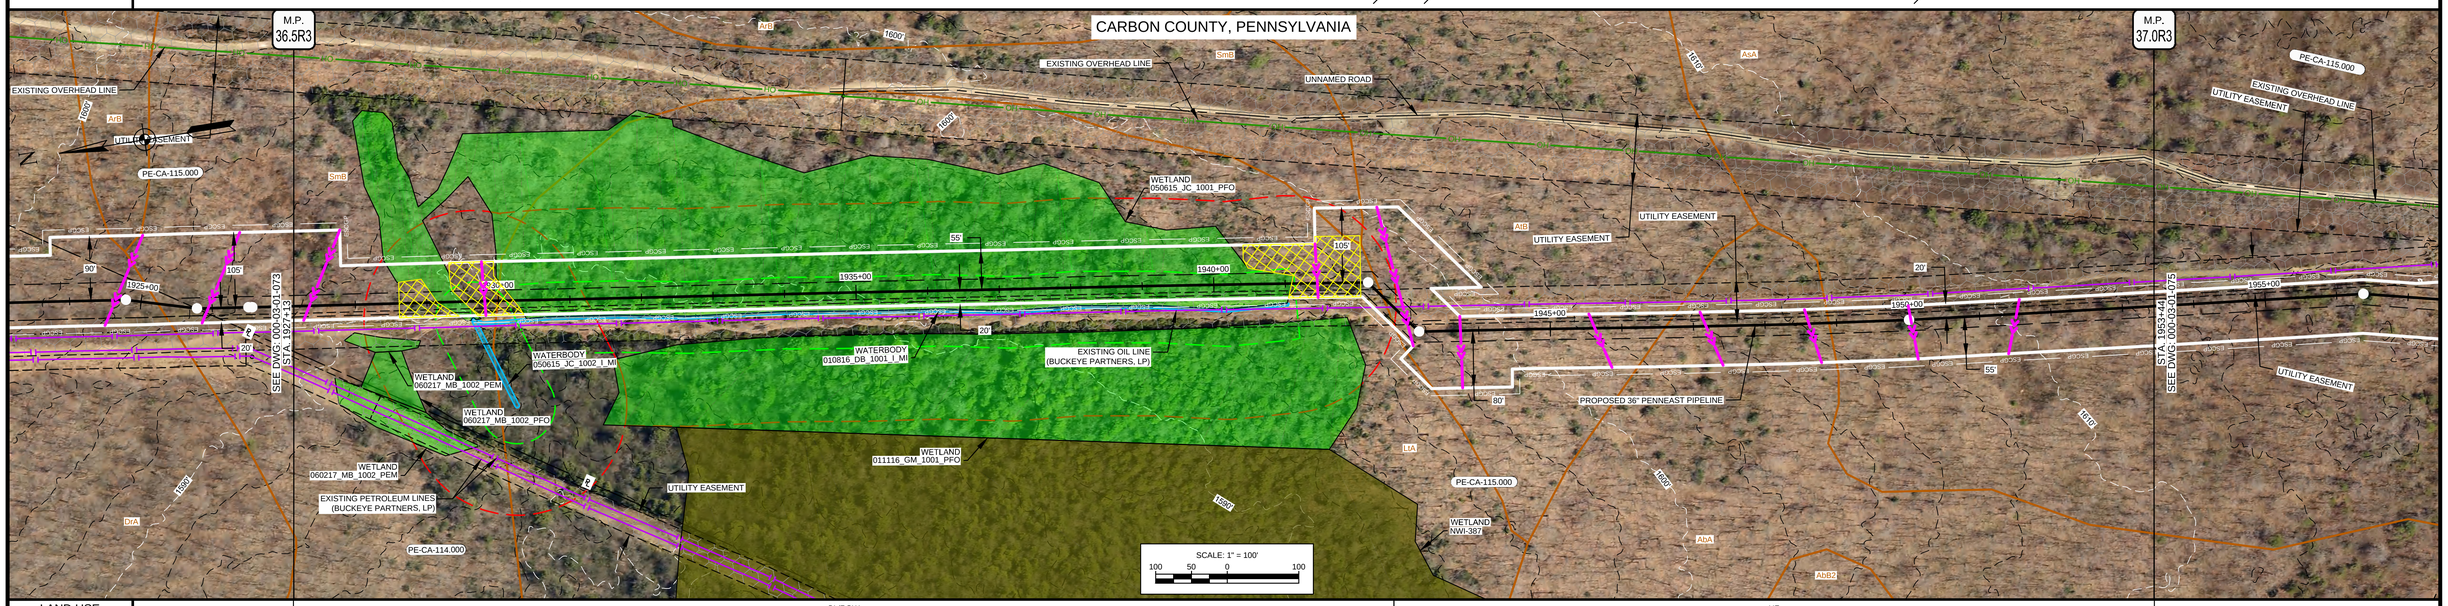

PROFILE

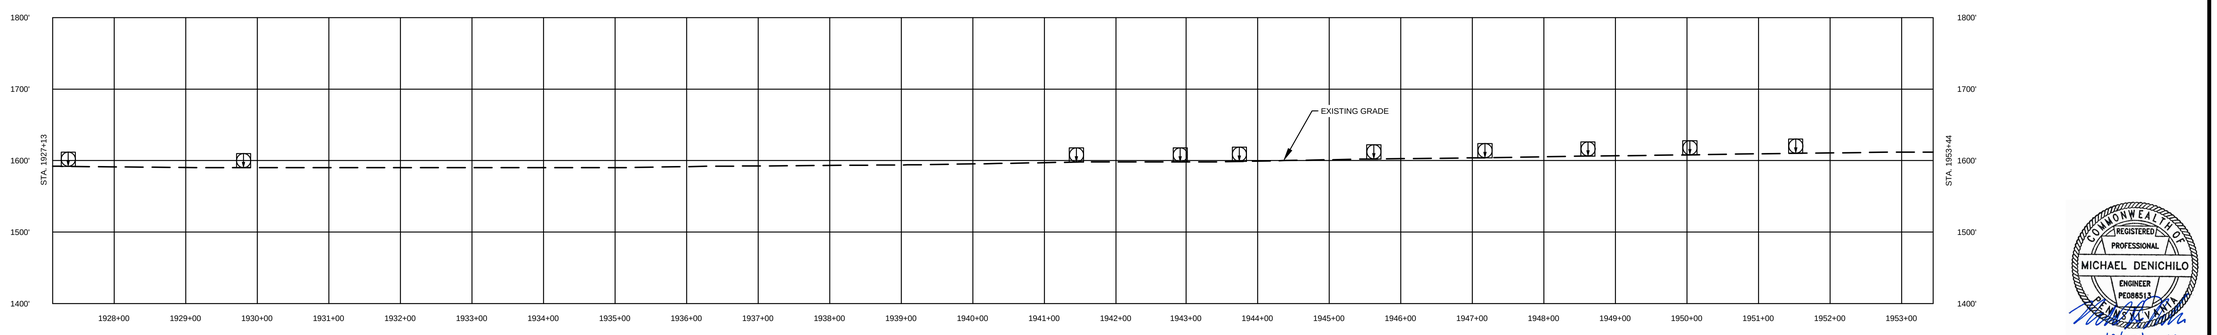

COMMONWEALTH OF PENNSYLVANIA
REGISTERED PROFESSIONAL
MICHAEL DENICHILO
ENGINEER
PE088513
10/25/2019

LAND USE

1. AGRICULTURAL (AG)	10. OPEN WATERBODIES (WB / OW)
2. COMMERCIAL / INDUSTRIAL (CI)	
3. UPLAND FOREST (UF)	
4. INSTITUTIONAL (IN)	
5. URBAN (UR)	
6. OPEN LAND (EXISTING ROW, OPEN FIELDS, NON-AGRICULTURAL) (OL)	
7. RESIDENTIAL (RE)	
8. ROADWAYS / RAILROADS (RD)	
9. SPECIAL LAND USE (CHURCHES, PARKS, ETC) (SP)	

MATERIAL

TAG	QUANTITY	DESCRIPTION

REFERENCE DRAWINGS

DWG. NO.	TITLE
000-01-01-001B	TABLE OF CONTENTS AND LEGEND

REVISIONS

NO.	REVISIONS	DATE	DRAWN	CK	APPR
A	ISSUED FOR PADEP	10/2018	AJD (MM)	MWF (MM)	MJD (MM)
B	REVISED FOR PADEP	10/2019	AJD (MM)	HNB (MM)	MJD (MM)

APPROVALS

DRAWN BY	DATE
AJD (MM)	10/15/2018
CHECKED BY	DATE
MWF (MM)	10/15/2018
ENG. APPROVAL	DATE
MJD (MM)	10/15/2018
P.M. APPROVAL	DATE

SCALE PLAN: 1" = 100'
SCALE PROFILE H: 1" = 100'
SCALE PROFILE V: 1" = 100'

CLIENT APPROVAL

DATE

PREPARED FOR

PennEast PIPELINE

PENNEAST PIPELINE PROJECT

SITE RESTORATION PLAN
ALIGNMENT SHEET
PENNEAST MAINLINE
CARBON COUNTY, PENNSYLVANIA
36" PENNEAST PIPELINE
STA. 1927+13 TO STA. 1953+44


SCALE	DRAWING NO.	REVISION
1" = 100'	000-03-01-074	B


811 Know what's below. Call before you dig.

G:\PENNEAST\353754_PENNEAST_PIPELINE_EPCM\DATA\PROD_STATE_PERMITWORK\PAIDRAFTING\SITE_RESTORATION\ALIGNMENT_SHEETS\01_PENNEAST_

| | | |

OWNERSHIP / FOOTAGE		PE-CA-116.000 108'	1979+90 / 1980+98	PE-CA-117.000 2532'	2006+30
STATIONING					
LAND USE		UF		RD / UF	
WATERSHED NAME		WILD CREEK			
WATERSHED CLASSIFICATION		EV, MF			
SOILS		AbA		HvB	
CLASS LOCATION		CLASS I			
DESIGN FACTOR		0.72			
MAOP		1480 PSIG			

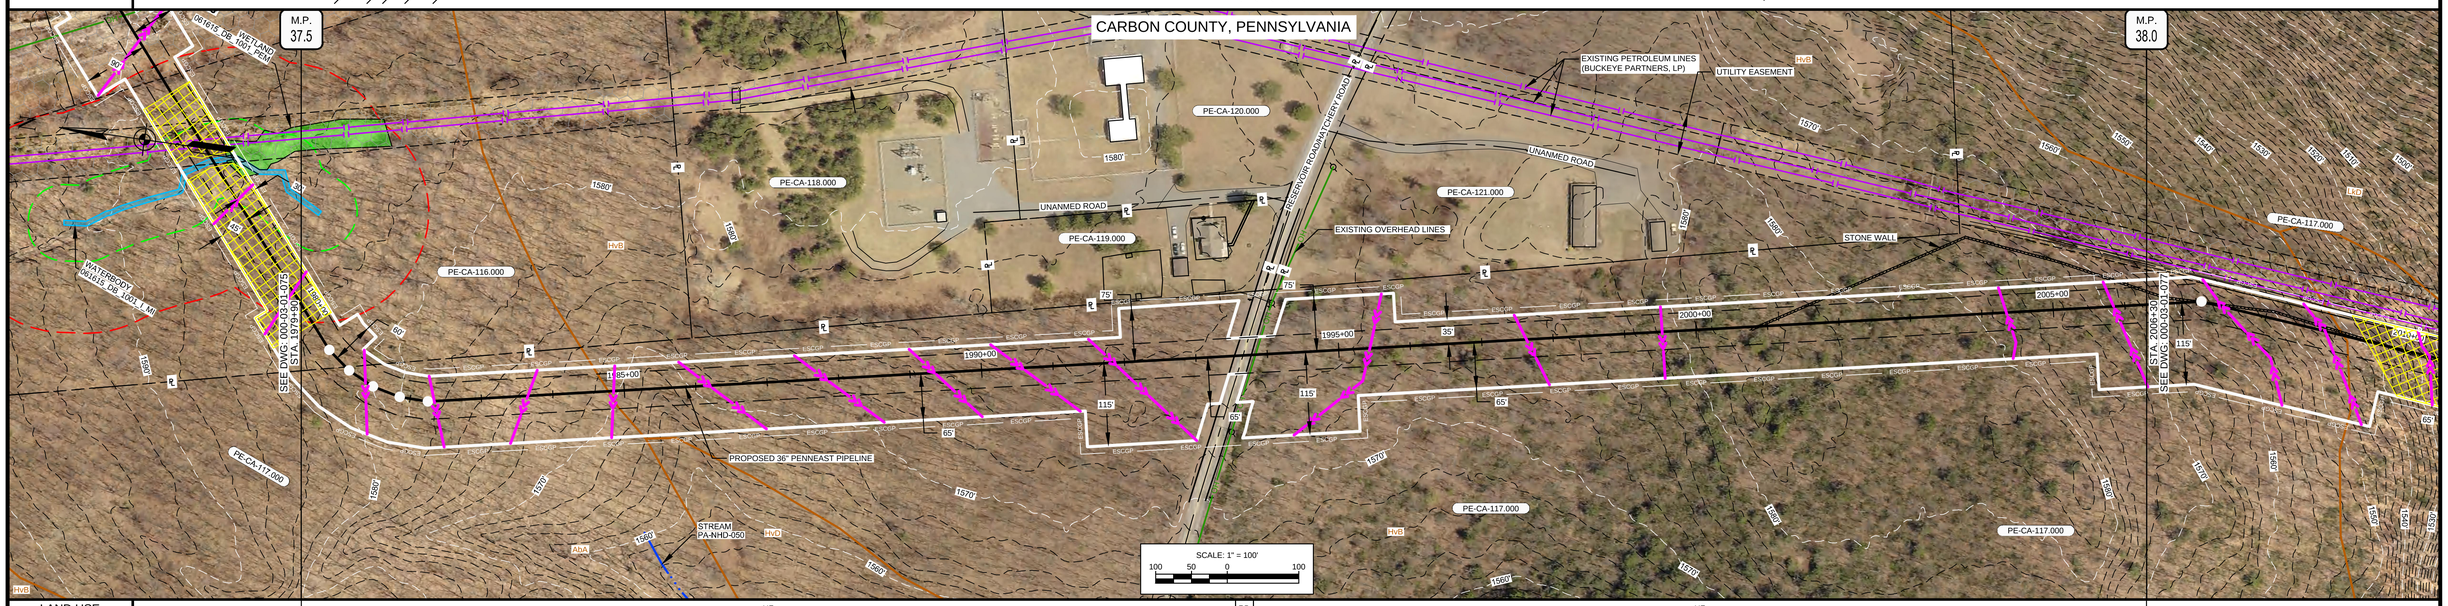

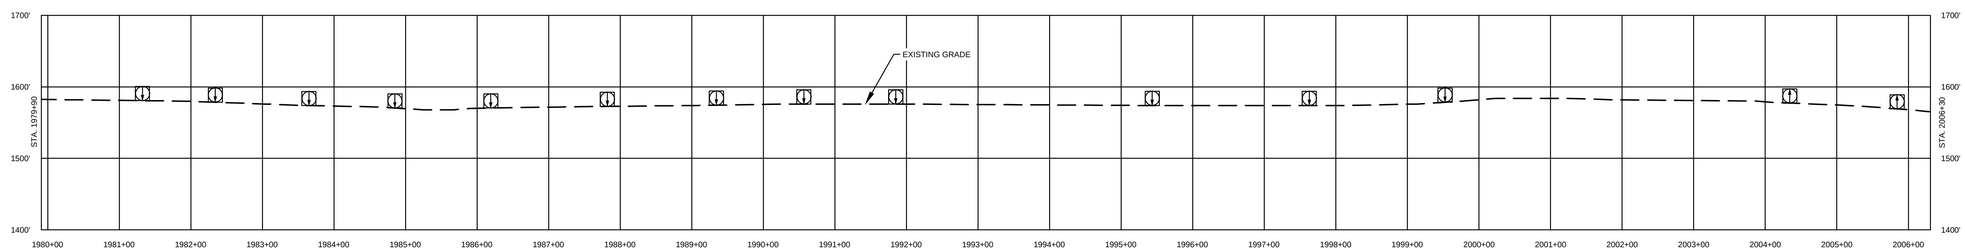

COMMONWEALTH OF PENNSYLVANIA
REGISTERED PROFESSIONAL
MICHAEL DENICHILO
ENGINEER
PE088513
10/25/2019

811 Know what's below. Call before you dig.

LAND USE		MATERIAL			REFERENCE DRAWINGS	
1. AGRICULTURAL (AG)	10. OPEN WATERBODIES (WB / OW)	TAG	QUANTITY	DESCRIPTION	DWG. NO.	TITLE
2. COMMERCIAL / INDUSTRIAL (CI)					000-01-01-001B	TABLE OF CONTENTS AND LEGEND
3. UPLAND FOREST (UF)						
4. INSTITUTIONAL (IN)						
5. URBAN (UR)						
6. OPEN LAND (EXISTING ROW, OPEN FIELDS, NON-AGRICULTURAL) (OL)						
7. RESIDENTIAL (RE)						
8. ROADWAYS / RAILROADS (RD)						
9. SPECIAL LAND USE (CHURCHES, PARKS, ETC) (SP)						

REVISIONS					
NO.	REVISIONS	DATE	DRAWN	CK	APPR
A	ISSUED FOR PADEP	10/2018	AJD (MM)	MWF (MM)	MJD (MM)
B	REVISED FOR PADEP	10/2019	AJD (MM)	HNB (MM)	MJD (MM)

APPROVALS	
DRAWN BY	DATE
AJD (MM)	10/15/2018
CHECKED BY	DATE
MWF (MM)	10/15/2018
ENG. APPROVAL	DATE
MJD (MM)	10/15/2018
P.M. APPROVAL	DATE

SCALE PLAN: 1" = 100'
SCALE PROFILE H: 1" = 100'
SCALE PROFILE V: 1" = 100'

CLIENT APPROVAL

DATE

PREPARED FOR


PennEast PIPELINE

PENNEAST PIPELINE PROJECT
SITE RESTORATION PLAN
ALIGNMENT SHEET
PENNEAST MAINLINE
CARBON COUNTY, PENNSYLVANIA
36" PENNEAST PIPELINE
STA. 1979+90 TO STA. 2006+30


SCALE	DRAWING NO.	REVISION
1" = 100'	000-03-01-076	B

G:\PENNEAST\353754_PENNEAST_PIPELINE_EPC\MDATAPROD_STATE_PERMITWORK\PAIDRAFTING\SITE_RESTORATION\ALIGNMENT_SHEETS\01_PENNEAST_

OWNERSHIP / FOOTAGE		2006+30	PE-CA-117.000 2634'						2032+64	
STATIONING		2007+09 EXISTING WALL; 2007+18 P.I. = 16°43'0" RT; 2007+18 EXISTING WALL	2009+72 EXISTING WALL					2023+33 EDGE OF WATERBODY (061615_DB_1002_P_IN; 2023+45 EDGE OF WATERBODY (061615_DB_1002_P_IN; 2023+55 CENTERLINE OF STREAM	2024+59 EDGE OF DIRT; 2025+04 CENTERLINE OF PRIVATE FIELD RD; 2025+11 EDGE OF DIRT	2030+72 P.I. = 19°00'0" LT; 2032+18 P.I. = 29°45'54" LT; 2032+48 P.I. = 25°00'17" LT
LAND USE		UF							RD UF	
WATERSHED NAME		WILD CREEK								
WATERSHED CLASSIFICATION		EV, MF								
SOILS		HvB	KvF	LkD	HvD	LkD		TmB	AcB	
CLASS LOCATION		CLASS I								
DESIGN FACTOR		0.72								
MAOP		1480 PSIG								

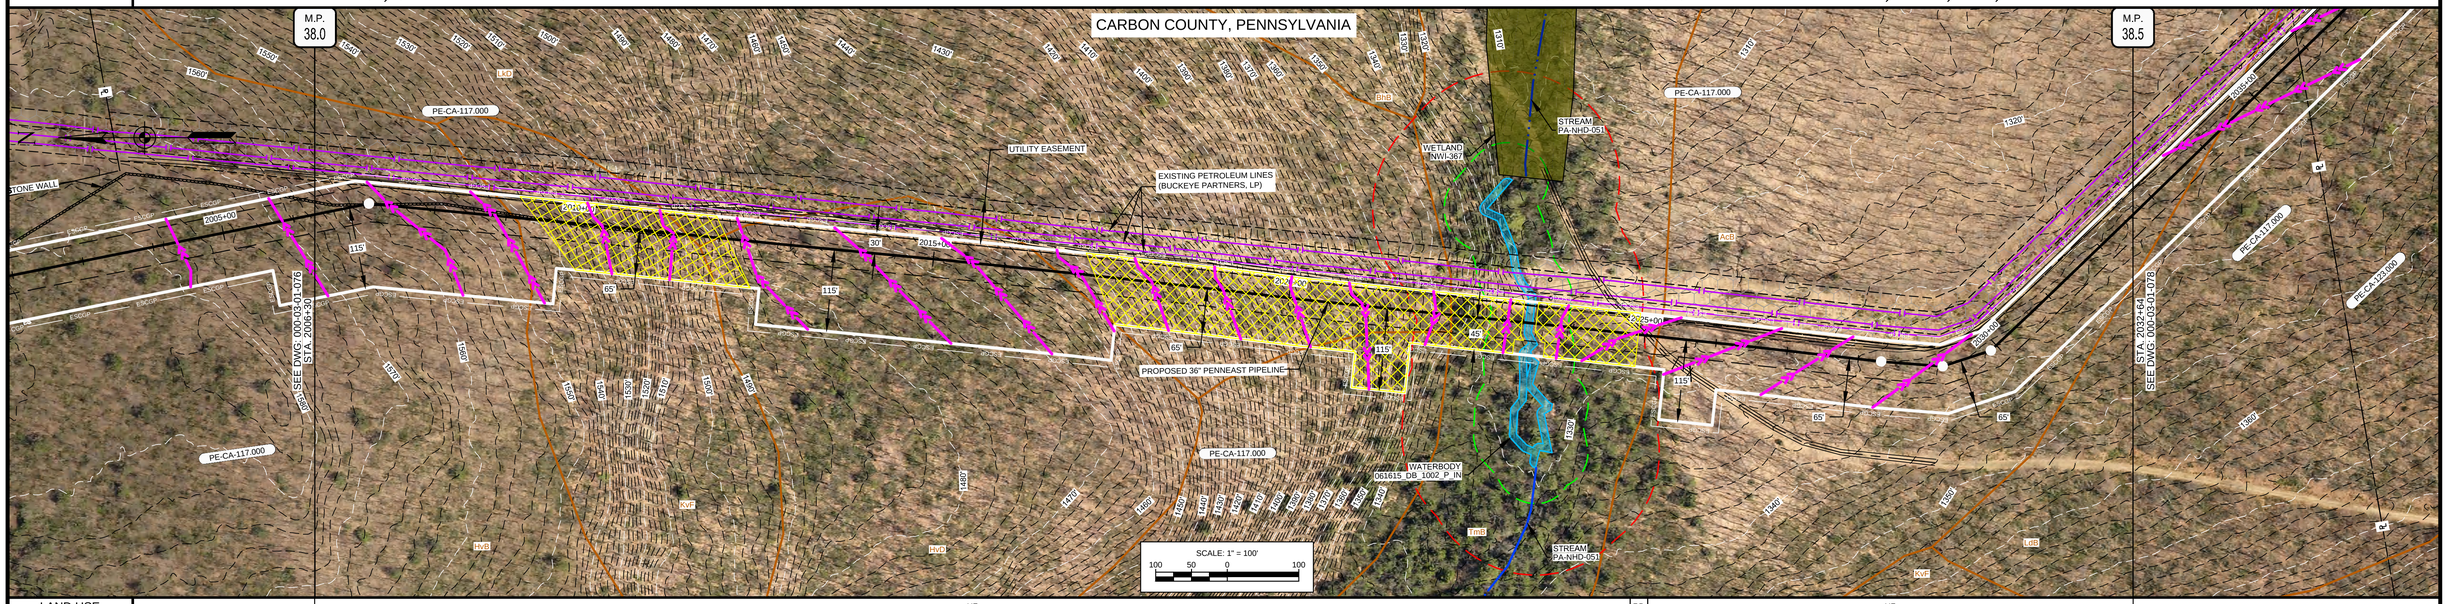

PROFILE

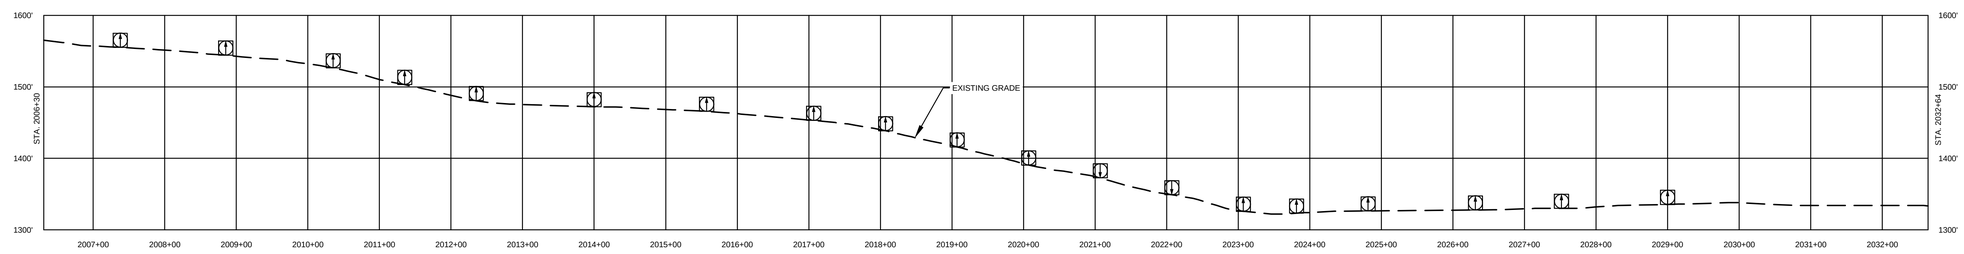

COMMONWEALTH OF PENNSYLVANIA
REGISTERED PROFESSIONAL
MICHAEL DENICHILO
ENGINEER
PE088513
10/25/2019

LAND USE			MATERIAL			REFERENCE DRAWINGS		REVISIONS						APPROVALS	
1. AGRICULTURAL (AG)	10. OPEN WATERBODIES (WB / OW)	TAG	QUANTITY	DESCRIPTION	DWG. NO.	TITLE	NO.	REVISIONS	DATE	DRAWN	CK	APPR		DRAWN BY	DATE
2. COMMERCIAL / INDUSTRIAL (CI)					000-01-01-001B	TABLE OF CONTENTS AND LEGEND	A	ISSUED FOR PADEP	10/2018	AJD (MM)	MWF (MM)	MJD (MM)		AJD (MM)	10/15/2018
3. UPLAND FOREST (UF)							B	REVISED FOR PADEP	10/2019	AJD (MM)	HNB (MM)	MJD (MM)		CHECKED BY	DATE
4. INSTITUTIONAL (IN)														MWF (MM)	10/15/2018
5. URBAN (UR)														ENG. APPROVAL	DATE
6. OPEN LAND (EXISTING ROW, OPEN FIELDS, NON-AGRICULTURAL) (OL)														MJD (MM)	10/15/2018
7. RESIDENTIAL (RE)														P.M. APPROVAL	DATE
8. ROADWAYS / RAILROADS (RD)															
9. SPECIAL LAND USE (CHURCHES, PARKS, ETC) (SP)															

SCALE PLAN: 1" = 100'
SCALE PROFILE H: 1" = 100'
SCALE PROFILE V: 1" = 100'

CLIENT APPROVAL

DATE

PREPARED FOR

PennEast PIPELINE


PENNEAST PIPELINE PROJECT
SITE RESTORATION PLAN
ALIGNMENT SHEET
PENNEAST MAINLINE
CARBON COUNTY, PENNSYLVANIA
36" PENNEAST PIPELINE
STA. 2006+30 TO STA. 2032+64

SCALE	DRAWING NO.	REVISION
1" = 100'	000-03-01-077	B

811 Know what's below. Call before you dig.


G:\PENNEAST\353754_PENNEAST_PIPELINE_EPC\MDATAPROD_STATE_PERMITWORK\PAIDRAFTING\SITE_RESTORATION\ALIGNMENT_SHEETS\01_PENNEAST_

OWNERSHIP / FOOTAGE		PE-CA-117.000 323'		PE-CA-123.000 2337'
STATIONING	2032+64	2035+87		2059+24

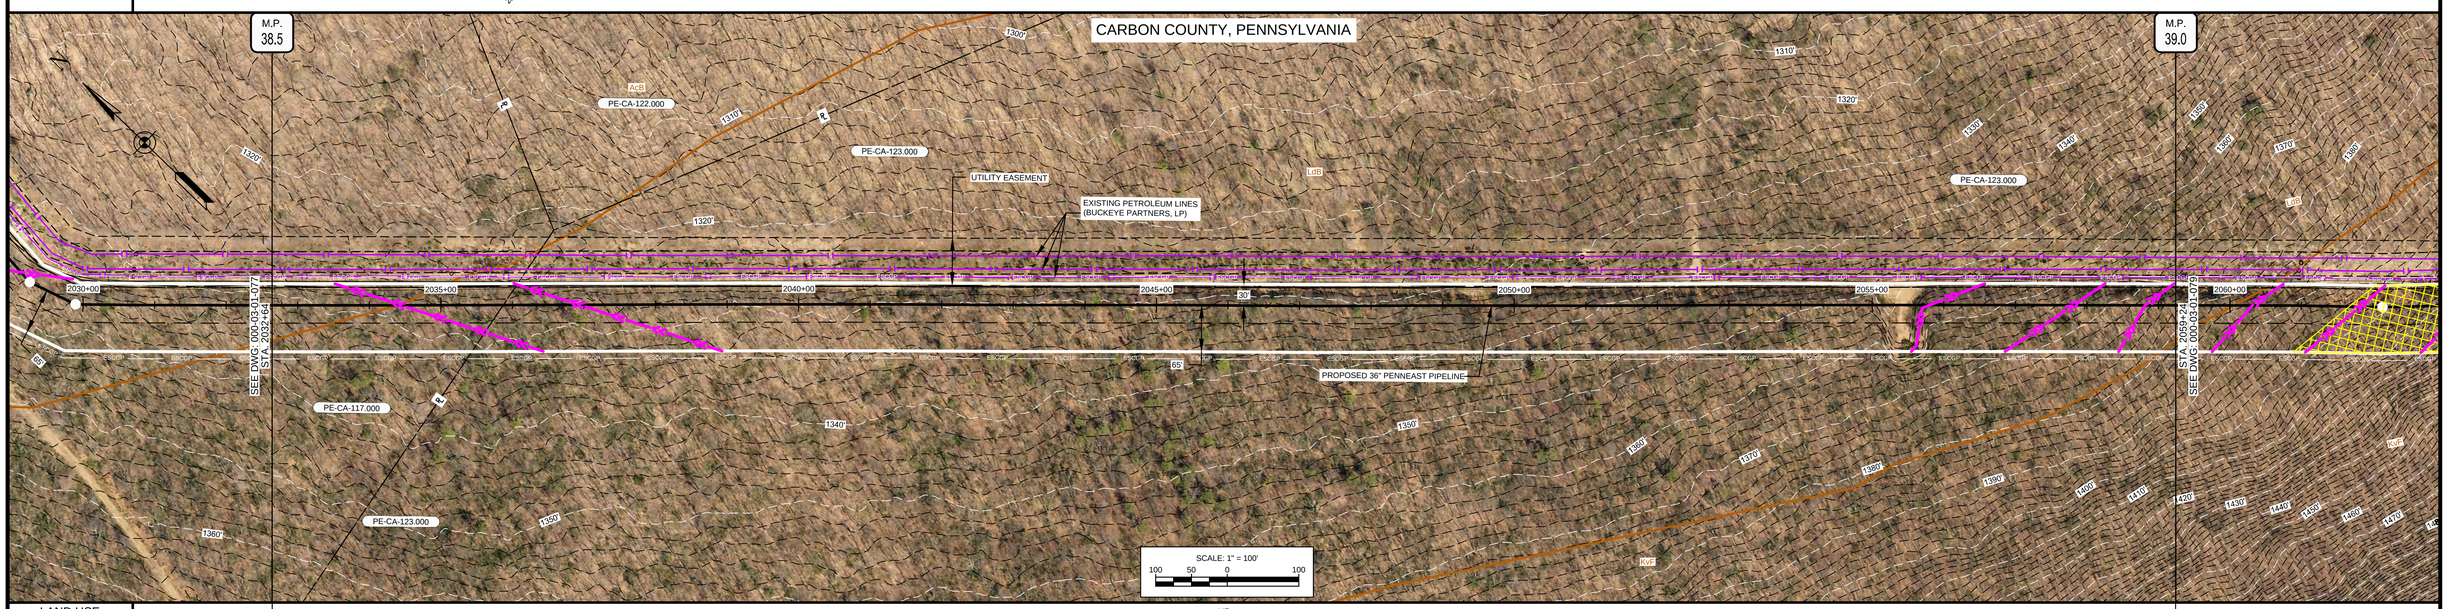

LAND USE	UF
WATERSHED NAME	WILD CREEK
WATERSHED CLASSIFICATION	EV, MF
SOILS	AcB; LdB
CLASS LOCATION	CLASS I
DESIGN FACTOR	0.72
MAOP	1480 PSIG

PROFILE

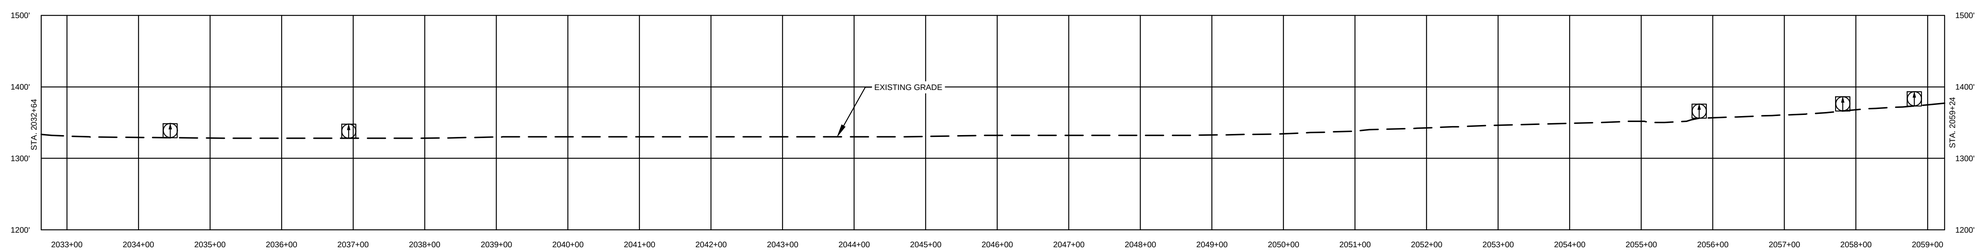

COMMONWEALTH OF PENNSYLVANIA
REGISTERED PROFESSIONAL
MICHAEL DENICHILO
ENGINEER
PE088513
10/25/2019

Know what's below. Call before you dig.

LAND USE		MATERIAL			REFERENCE DRAWINGS	
1. AGRICULTURAL (AG)	10. OPEN WATERBODIES (WB / OW)	TAG	QUANTITY	DESCRIPTION	DWG. NO.	TITLE
2. COMMERCIAL / INDUSTRIAL (CI)					000-01-01-001B	TABLE OF CONTENTS AND LEGEND
3. UPLAND FOREST (UF)						
4. INSTITUTIONAL (IN)						
5. URBAN (UR)						
6. OPEN LAND (EXISTING ROW, OPEN FIELDS, NON-AGRICULTURAL) (OL)						
7. RESIDENTIAL (RE)						
8. ROADWAYS / RAILROADS (RD)						
9. SPECIAL LAND USE (CHURCHES, PARKS, ETC) (SP)						

REVISIONS					
NO.	REVISIONS	DATE	DRAWN	CK	APPR
A	ISSUED FOR PADEP	10/2018	AJD (MM)	MWF (MM)	MJD (MM)
B	REVISED FOR PADEP	10/2019	AJD (MM)	HNB (MM)	MJD (MM)

APPROVALS	
DRAWN BY	DATE
AJD (MM)	10/15/2018
CHECKED BY	DATE
MWF (MM)	10/15/2018
ENG. APPROVAL	DATE
MJD (MM)	10/15/2018
P.M. APPROVAL	DATE

SCALE PLAN: 1" = 100'
SCALE PROFILE H: 1" = 100'
SCALE PROFILE V: 1" = 100'

CLIENT APPROVAL

DATE

PREPARED FOR

PennEast PIPELINE


PENNEAST PIPELINE PROJECT
SITE RESTORATION PLAN
ALIGNMENT SHEET
PENNEAST MAINLINE
CARBON COUNTY, PENNSYLVANIA
36" PENNEAST PIPELINE
STA. 2032+64 TO STA. 2059+24


SCALE	DRAWING NO.	REVISION
1" = 100'	000-03-01-078	B

G:\PENNEAST\353754_PENNEAST_PIPELINE_EPC\MDATAPROD_STATE_PERMITWORK\PAIDRAFTING\SITE_RESTORATION\ALIGNMENT_SHEETS\01_PENNEAST_

| | | |

OWNERSHIP / FOOTAGE		PE-CA-123.000 2204'			PE-CA-124.000 332'	
STATIONING	2081+56		2103+60		2106+92	
LAND USE		UF				
WATERSHED NAME		PINE RUN				
WATERSHED CLASSIFICATION		EV, MF				
SOILS		HvB	AfB	HvB	DeD	
CLASS LOCATION		CLASS I				
DESIGN FACTOR		0.72				
MAOP		1480 PSIG				

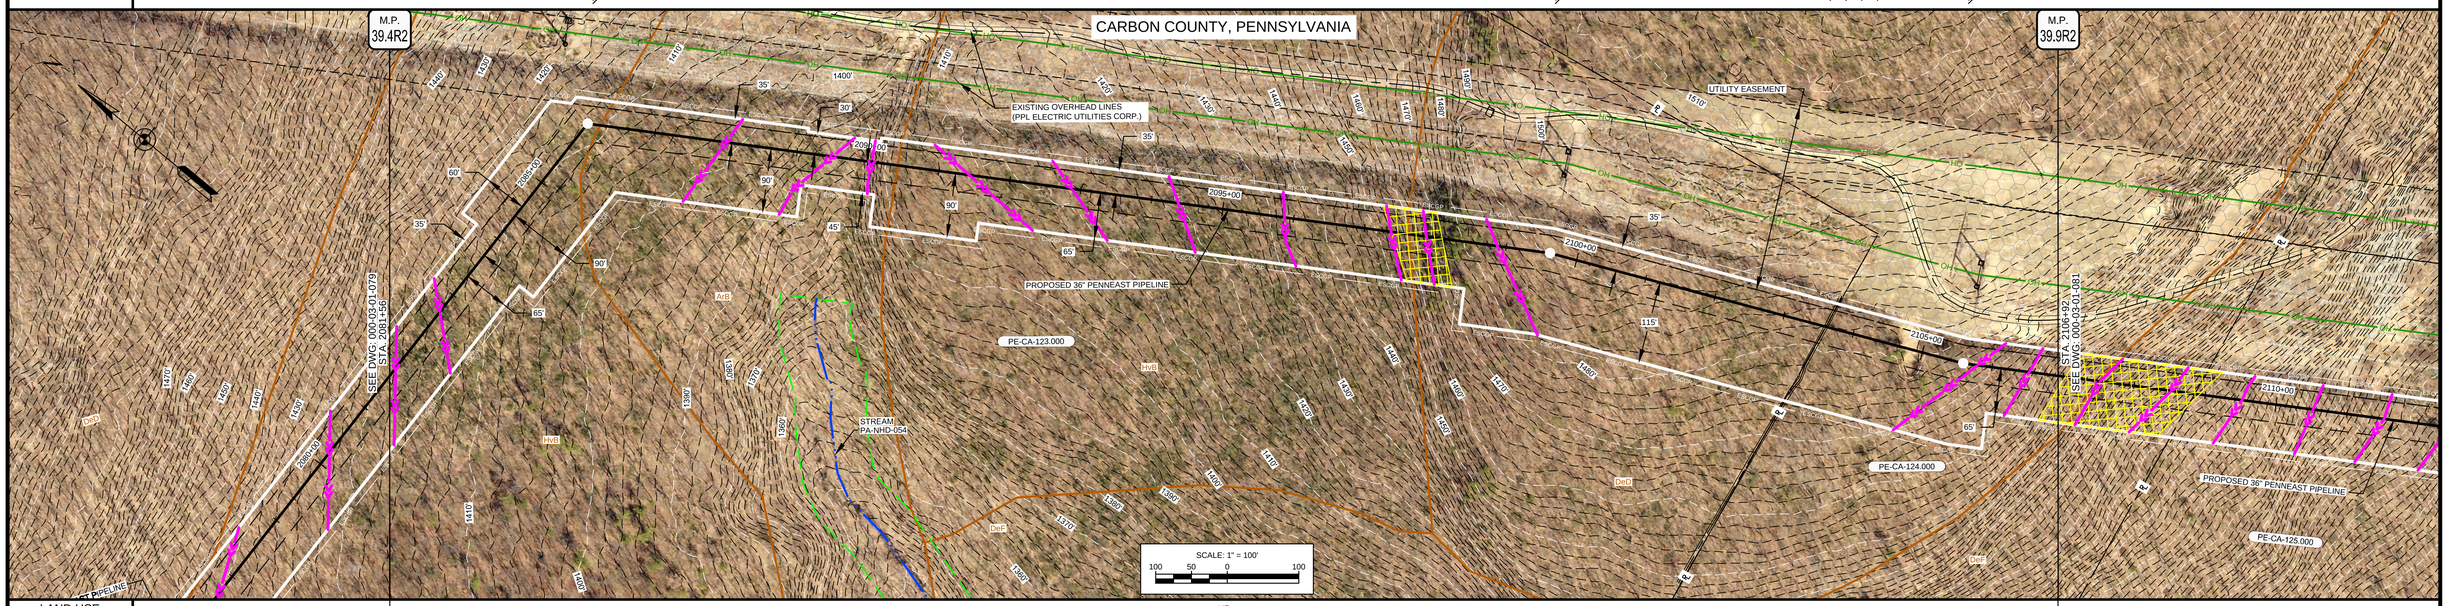

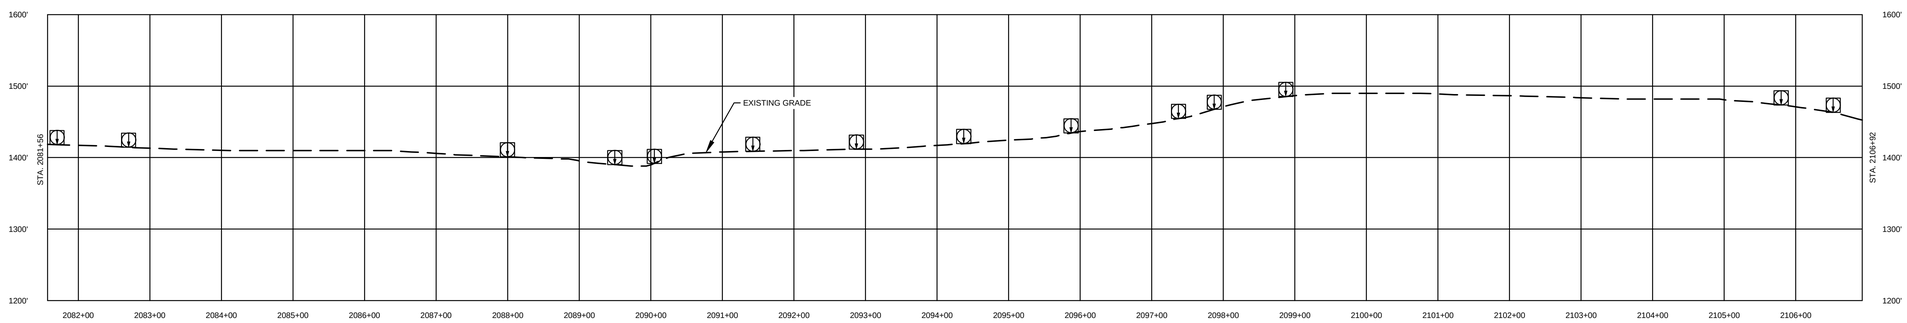

COMMONWEALTH OF PENNSYLVANIA REGISTERED PROFESSIONAL MICHAEL DENICHILO ENGINEER PE088513 10/25/2019

LAND USE		MATERIAL			REFERENCE DRAWINGS	
1. AGRICULTURAL (AG)	10. OPEN WATERBODIES (WB / OW)	TAG	QUANTITY	DESCRIPTION	DWG. NO.	TITLE
2. COMMERCIAL / INDUSTRIAL (CI)					000-01-01-001B	TABLE OF CONTENTS AND LEGEND
3. UPLAND FOREST (UF)						
4. INSTITUTIONAL (IN)						
5. URBAN (UR)						
6. OPEN LAND (EXISTING ROW, OPEN FIELDS, NON-AGRICULTURAL) (OL)						
7. RESIDENTIAL (RE)						
8. ROADWAYS / RAILROADS (RD)						
9. SPECIAL LAND USE (CHURCHES, PARKS, ETC) (SP)						

REVISIONS					
NO.	REVISIONS	DATE	DRAWN	CK	APPR
A	ISSUED FOR PADEP	10/2018	AJD (MM)	MWF (MM)	MJD (MM)
B	REVISED FOR PADEP	10/2019	AJD (MM)	HNB (MM)	MJD (MM)

APPROVALS	
DRAWN BY	DATE
AJD (MM)	10/15/2018
CHECKED BY	DATE
MWF (MM)	10/15/2018
ENG. APPROVAL	DATE
MJD (MM)	10/15/2018
P.M. APPROVAL	DATE

SCALE PLAN: 1" = 100'
SCALE PROFILE H: 1" = 100'
SCALE PROFILE V: 1" = 100'

CLIENT APPROVAL

DATE

PREPARED FOR

PennEast PIPELINE

PENNEAST PIPELINE PROJECT
SITE RESTORATION PLAN
ALIGNMENT SHEET
PENNEAST MAINLINE
CARBON COUNTY, PENNSYLVANIA
36" PENNEAST PIPELINE
STA. 2081+56 TO STA. 2106+92

SCALE	DRAWING NO.	REVISION
1" = 100'	000-03-01-080	B

811 Know what's below. Call before you dig.

G:\PENNEAST\353754_PENNEAST_PIPELINE_EPCM\DATA\PROD_STATE_PERMITWORK\PAIDRAFTING\SITE_RESTORATION\ALIGNMENT_SHEETS\01_PENNEAST_