OWNERSHIP / FOOTAGE								
Station	2930+38 – 2937+84	2937+84 – 2943+08	2943+08 – 2946+48	2946+48 – 2949+61	2949+61 – 2952+30	2952+30 – 2954+85	2954+85 – 2955+32	2955+32 – 2956+78
Owner	PE-NO-001.026	PE-NO-001.027	PE-NO-001.028	PE-NO-001.027	PE-NO-001.030	PE-NO-001.031	PE-NO-001.031-HWY	PE-NO-A048.000
Footage	746'	524'	340'	313'	269'	255'	47'	146'

STATIONING

2934+48 P.I.~ 2°48'29" RT
2936+34 P.I.~ 21°09'11" RT
2937+84 PROPERTY LINE
2939+82 EDGE OF WATERBODY 102815_WA_1001_E_MI
2939+90 CENTERLINE OF STREAM
2939+96 EDGE OF WATERBODY 102815_WA_1001_E_MI
2943+08 PROPERTY LINE
2946+48 PROPERTY LINE
2949+47 EDGE OF WATERBODY 051215_JC_1002_P_IN
2949+61 PROPERTY LINE
2949+77 CENTERLINE OF STREAM
2950+01 EDGE OF WATERBODY 051215_JC_1002_P_IN
2952+23 EDGE OF WATERBODY 051215_JC_1001_E_MI
2952+29 EDGE OF WATERBODY 051215_JC_1001_E_MI
2952+30 PROPERTY LINE
2952+83 P.I.~ 9°52'28" RT
2954+28 EDGE OF WETLAND 081815_MK_042_PEM
2954+76 EDGE OF WETLAND 081815_MK_042_PEM
2954+76 EDGE OF WATERBODY 051215_JC_1003_I_MI
2954+78 EDGE OF WATERBODY 051215_JC_1003_I_MI
2954+78 EDGE OF WETLAND 081815_MK_042_PEM
2954+84 EDGE OF WETLAND 081815_MK_042_PEM
2954+85 PROPERTY LINE
2954+86 CENTERLINE OF BELL ATLANTIC OVERHEAD LINE
2954+91 GUARDRAIL
2954+93 EDGE OF PAVEMENT
2955+06 CENTERLINE OF MOUNTAIN VIEW DRIVE (SR-946)
2955+18 EDGE OF WETLAND 062218_WA_001_PFO
2955+19 EDGE OF PAVEMENT
2955+21 CENTERLINE OF PP&L OVERHEAD LINE
2955+32 PROPERTY LINE
2956+55 P.I.~ 9°46'58" LT

NORTHAMPTON COUNTY, PENNSYLVANIA
M.P. 55.5
M.P. 56.0
N
EXISTING OVERHEAD LINE
PE-NO-001.028
PE-NO-A496.000
PE-NO-A496.000-MR
PE-NO-001.026
PE-NO-001.027
PE-NO-001.030
PE-NO-001.031
PE-NO-001.031-HWY
PE-NO-001.032
PE-NO-001.033
PE-NO-A733.000
PE-NO-A048.000
SEE DWG. 000-03-01-111 STA. 2930+38
SEE DWG. 000-03-01-113 STA. 2956+78
2930+00
2935+00
2940+00
2945+00
2950+00
2955+00
WATERBODY 102815_WA_1001_E_MI
PROPOSED 36" PENNEAST PIPELINE
UNNAMED ROAD
GLASE ROAD
BIEGLEY ROAD
HOCH ROAD
SHORT ROAD
MOUNTAIN VIEW DRIVE STATE RTE 946
STREAM PA-NHD-087
WETLAND 060618_WA_001_PEM
AR-054 (REFER TO ACCESS ROAD DETAIL)
WETLAND 062218_WA_001_PEM
UNNAMED ROAD
WATERBODY 051215_JC_1002_P_IN
WATERBODY 051215_JC_1001_E_MI
WETLAND 081815_MK_042_PEM
WATERBODY 051215_JC_1003_I_MI
WATERBODY 062218_WA_1001_P_MI
WETLAND 062218_WA_001_PFO
EXISTING OVERHEAD LINES
WATERBODY 062218_WA_1000_P_MI
WETLAND NWI-013
SCALE: 1" = 100'
100 50 0 100

LAND USE		AG	UF	AG	UF	RD	UF	

WATERSHED NAME		HOKENDAUQUA CREEK	
WATERSHED CLASSIFICATION		CWF, MF	

SOILS		AfB	CpB	BkB	BkC	CpB	AfB	BkB	BkF	CrB	CpB	BtA	

CLASS LOCATION		CLASS II	
DESIGN FACTOR		0.60	
MAOP		1480 PSIG	

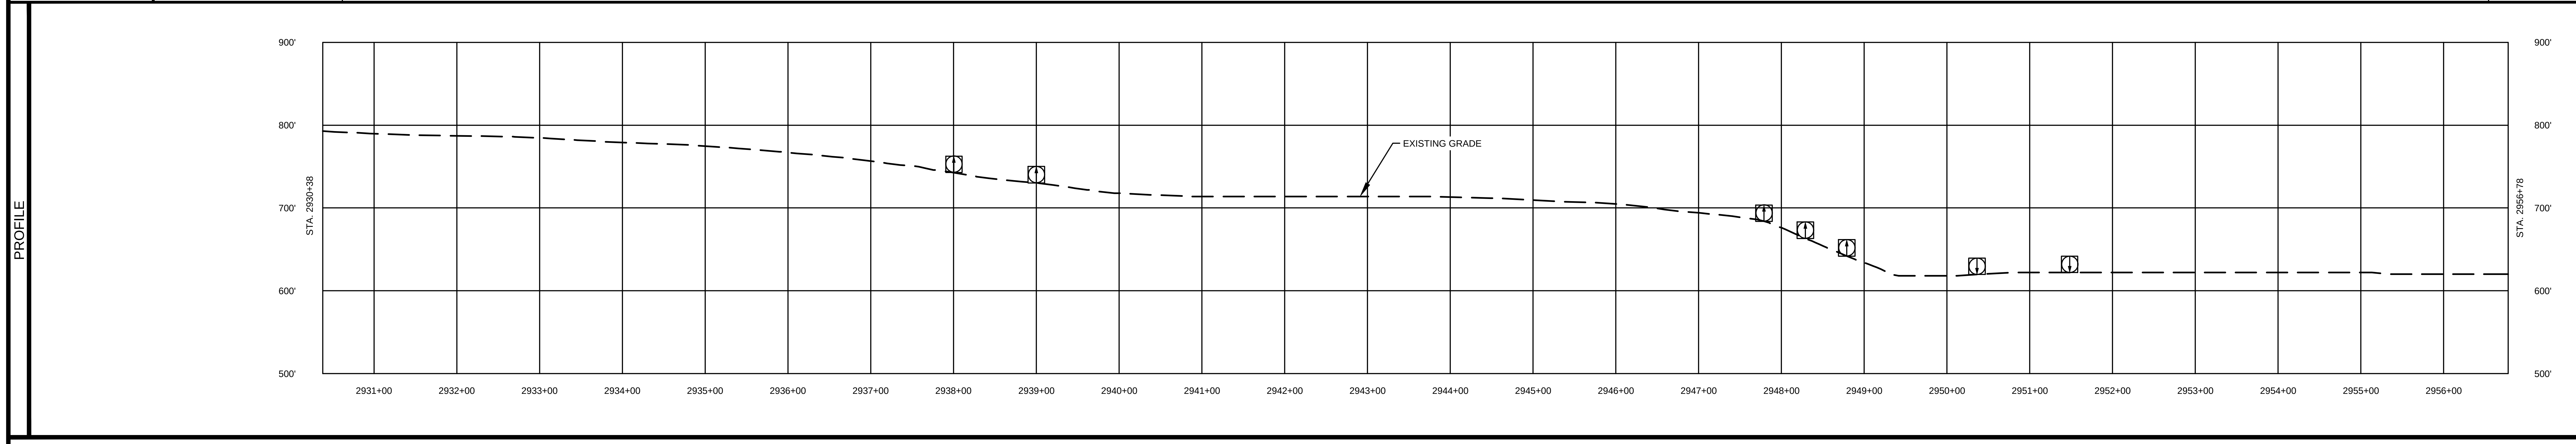

MICHAEL DENICHILO
PE086513
10/25/2019

811 Know what's below. Call before you dig.

LAND USE	
1. AGRICULTURAL (AG)	10. OPEN WATERBODIES (WB / OW)
2. COMMERCIAL / INDUSTRIAL (CI)	
3. UPLAND FOREST (UF)	
4. INSTITUTIONAL (IN)	
5. URBAN (UR)	
6. OPEN LAND (EXISTING ROW, OPEN FIELDS, NON-AGRICULTURAL) (OL)	
7. RESIDENTIAL (RE)	
8. ROADWAYS / RAILROADS (RD)	
9. SPECIAL LAND USE (CHURCHES, PARKS, ETC) (SP)	

MATERIAL

TAG	QUANTITY	DESCRIPTION

REFERENCE DRAWINGS

DWG. NO.	TITLE
000-01-01-001B	TABLE OF CONTENTS AND LEGEND
000-03-03-038	ACCESS ROAD DETAIL

REVISIONS

NO.	REVISIONS	DATE	DRAWN	CK	APPR
A	ISSUED FOR PADEP	10/2018	AJD (MM)	MWF (MM)	MJD (MM)
B	REVISED FOR PADEP	10/2019	AJD (MM)	HNB (MM)	MJD (MM)

APPROVALS

DRAWN BY	DATE
AJD (MM)	10/15/2018
CHECKED BY	DATE
MWF (MM)	10/15/2018
ENG. APPROVAL	DATE
MJD (MM)	10/15/2018
P.M. APPROVAL	DATE

SCALE PLAN: 1" = 100'
SCALE PROFILE H: 1" = 100'
SCALE PROFILE V: 1" = 100'

CLIENT APPROVAL

DATE

PREPARED FOR

PennEast PIPELINE

PENNEAST PIPELINE PROJECT

SITE RESTORATION PLAN
ALIGNMENT SHEET
PENNEAST MAINLINE
NORTHAMPTON COUNTY, PENNSYLVANIA
36" PENNEAST PIPELINE
STA. 2930+38 TO STA. 2956+78

SCALE	DRAWING NO.	REVISION
1" = 100'	000-03-01-112	B

G:\PENNEAST\353754_PENNEAST_PIPELINE_EPC\MDATAPROD_STATE_PERMIT\WORK\PAD\DRAFTING\SITE_RESTORATION\ALIGNMENT_SHEETS\01_PENNEAST_MAINLINE\000-03-01-112.DWG2019/10/22 MCC63488

OWNERSHIP / FOOTAGE	2956+78	PE-NO-A048.000 690'	2963+68	PE-NO-043.000 157'	2965+25	PE-NO-A498.000 1793'	2983+18

STATIONING

2956+95 P.I.~ 9°46'56" LT
2956+98 EDGE OF WETLAND 062218_WA_001_PFO
2956+98 EDGE OF WATERBODY 062218_WA_1000_P_MI
2957+01 EDGE OF WATERBODY 062218_WA_1000_P_MI
2957+01 EDGE OF WETLAND 062218_WA_001_PFO
2957+35 P.I.~ 9°46'57" LT
2958+19 EDGE OF WETLAND 062218_WA_001_PFO
2958+88 EDGE OF WETLAND 062218_WA_001_PFO
2959+13 EXISTING WALL
2959+20 EXISTING WALL
2959+29 EDGE OF WETLAND 062218_WA_001_PFO
2963+68 PROPERTY LINE
2965+25 PROPERTY LINE

NORTHAMPTON COUNTY, PENNSYLVANIA
M.P. 56.0
M.P. 56.5
PE-NO-043.000
PE-NO-A048.000
PE-NO-A498.000
PE-NO-043.001
PE-NO-001.031
PE-NO-001.032
AR-054 (REFER TO ACCESS ROAD DETAIL)
WETLAND 062218_WA_001_PEM
WETLAND 062218_WA_001_PFO
WATERBODY 062218_WA_1000_P_MI
WETLAND NWI-013
STREAM PA-NHD-087
EXISTING OVERHEAD LINES
MOUNTAIN VIEW DRIVE STATE RTE 946
PROPOSED 36" PENNEAST PIPELINE
SEE DWG. 000-03-01-112 STA. 2956+78
STA. 2983+18 SEE DWG. 000-03-01-114
2960+00
2965+00
2970+00
2975+00
2980+00
2985+00
ESCGP
SCALE: 1" = 100'
100 50 0 100

LAND USE		UF	AG	UF	AG	UF	AG	

WATERSHED NAME		HOKENDAUQUA CREEK	
WATERSHED CLASSIFICATION		CWF, MF	

SOILS		BtA	BkD	BkF	BkD	BkC	BkB	BkC	WkD	BkC	BkB	

CLASS LOCATION		CLASS II	CLASS I
DESIGN FACTOR		0.60	0.72
MAOP		1480 PSIG	

PROFILE

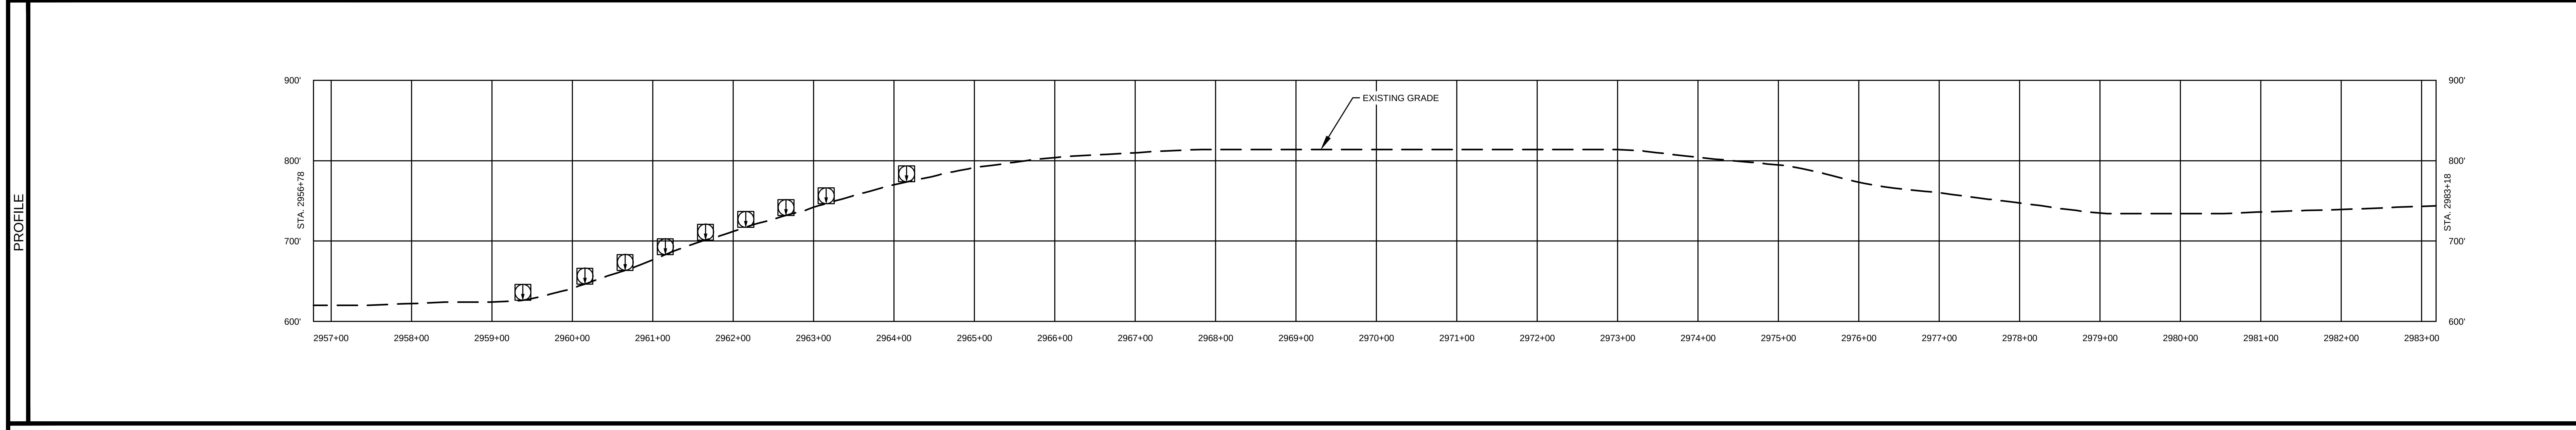

MICHAEL DENICHILO
PE086513
10/25/2019

Know what's below. Call before you dig.

LAND USE	
1. AGRICULTURAL (AG)	10. OPEN WATERBODIES (WB / OW)
2. COMMERCIAL / INDUSTRIAL (CI)	
3. UPLAND FOREST (UF)	
4. INSTITUTIONAL (IN)	
5. URBAN (UR)	
6. OPEN LAND (EXISTING ROW, OPEN FIELDS, NON-AGRICULTURAL) (OL)	
7. RESIDENTIAL (RE)	
8. ROADWAYS / RAILROADS (RD)	
9. SPECIAL LAND USE (CHURCHES, PARKS, ETC) (SP)	

MATERIAL

TAG	QUANTITY	DESCRIPTION

REFERENCE DRAWINGS

DWG. NO.	TITLE
000-01-01-001B	TABLE OF CONTENTS AND LEGEND

REVISIONS

NO.	REVISIONS	DATE	DRAWN	CK	APPR
A	ISSUED FOR PADEP	10/2018	AJD (MM)	MWF (MM)	MJD (MM)
B	REVISED FOR PADEP	10/2019	AJD (MM)	HNB (MM)	MJD (MM)

APPROVALS

DRAWN BY	DATE
AJD (MM)	10/15/2018
CHECKED BY	DATE
MWF (MM)	10/15/2018
ENG. APPROVAL	DATE
MJD (MM)	10/15/2018
P.M. APPROVAL	DATE

SCALE PLAN: 1" = 100'
SCALE PROFILE H: 1" = 100'
SCALE PROFILE V: 1" = 100'

CLIENT APPROVAL

DATE

PREPARED FOR

PennEast PIPELINE

PENNEAST PIPELINE PROJECT

SITE RESTORATION PLAN
ALIGNMENT SHEET
PENNEAST MAINLINE
NORTHAMPTON COUNTY, PENNSYLVANIA
36" PENNEAST PIPELINE
STA. 2956+78 TO STA. 2983+18

SCALE	DRAWING NO.	REVISION
1" = 100'	000-03-01-113	B

G:\PENNEAST\353754_PENNEAST_PIPELINE_EPC\MIDATAPROD_STATE_PERMIT\WORK\PA\DRAFTING\SITE_RESTORATION\ALIGNMENT_SHEETS\01_PENNEAST_MAINLINE\000-03-01-113.DWG2019/10/22 SAV72947

OWNERSHIP / FOOTAGE	2983+18	PE-NO-A498.000 711'	2990+29	PE-NO-498.000-MR 45'	2990+74	PE-NO-043.002 339'	2994+13	PE-NO-A050.000 272'	2996+85	PE-NO-A051.000 608'	3002+93	PE-NO-043.003 665'	3009+58

STATIONING

2986+00 P.I. – 12°51'01" RT
2990+29 PROPERTY LINE
2990+38 EDGE OF PAVEMENT
2990+47 CENTERLINE OF SOUTH OAKS RD
2990+54 EDGE OF PAVEMENT
2990+62 CENTERLINE OF PPL OVERHEAD LINE
2990+74 PROPERTY LINE
2991+67 EDGE OF WETLAND 050417_GM_1003_PEM
2991+81 EDGE OF WETLAND 050417_GM_1003_PEM
2992+02 EDGE OF WATERBODY 050417_GM_1002_P_MI
2992+11 EDGE OF WATERBODY 050417_GM_1002_P_MI
2993+00 EDGE OF WETLAND 050417_GM_1002_PEM
2993+36 EDGE OF WETLAND 050417_GM_1002_PEM
2993+73 EDGE OF WATERBODY 050417_GM_1003_P_IN
2993+85 CENTERLINE OF STREAM
2993+90 EDGE OF WATERBODY 050417_GM_1003_P_IN
2994+13 PROPERTY LINE
2995+92 FENCE LINE
2996+85 PROPERTY LINE
2999+72 P.I. – 20°26'00" LT
3002+93 PROPERTY LINE

NORTHAMPTON COUNTY, PENNSYLVANIA
M.P. 56.5
M.P. 57.0
N
SEE DWG. 000-03-01-113
STA. 2983+18
SEE DWG. 000-03-01-115
STA. 3009+58
2980+00
2985+00
2990+00
2995+00
3000+00
3005+00
3010+00
35'
90'
115'
85'
50'
65'
PE-NO-A498.000
WETLAND 052218_WA_002_PEM
WATERBODY 050417_GM_1002_P_MI
WETLAND NWI-392
SOUTH OAK ROAD
WETLAND 050417_GM_1002_PEM
WETLAND 050417_GM_1004_POW
WATERBODY PA-NHD-004
STREAM PA-NHD-088
PE-NO-A050.000
PE-NO-A051.000
WETLAND 101717_AB_1001_PEM
WATERBODY 050417_GM_1001_I_MI
PE-NO-A498.000-MR
WETLAND 050417_GM_1001_PEM
EXISTING OVERHEAD LINE
WETLAND 050417_GM_1003_PEM
WATERBODY 050417_GM_1003_P_IN
PROPOSED 36" PENNEAST PIPELINE
STREAM PA-NHD-088
PE-NO-043.002
PE-NO-043.001
PE-NO-043.003
SCALE: 1" = 100'
100 50 0 100
PROPOSED MLV-6 (REFER TO FACILITY POST CONSTRUCTION STORMWATER MANAGMENT PLAN)
E. WALKER ROAD
EXISTING OVERHEAD LINE
EXISTING OVERHEAD (PPL ELECTRIC UT
ESCGP
CpB
BkC
BkB
WkD
BtB
BkF
BkD
BkA
700'
710'
720'
730'
740'
750'
760'
770'
780'
790'
800'
810'
820'
830'
840'

LAND USE		AG	UF	RD	UF	OL/ROW	UF	AG	UF	AG	

WATERSHED NAME		HOKENDAUQUA CREEK	
WATERSHED CLASSIFICATION		CWF, MF	

SOILS		BkB	WkD	CpB	BtB	BkF	BkD	BkC	BkB	BkA	BkB

CLASS LOCATION		CLASS I	CLASS II	CLASS I	CLASS II	
DESIGN FACTOR		0.72	0.60	0.72	0.60	

MAOP		1480 PSIG	

PROFILE

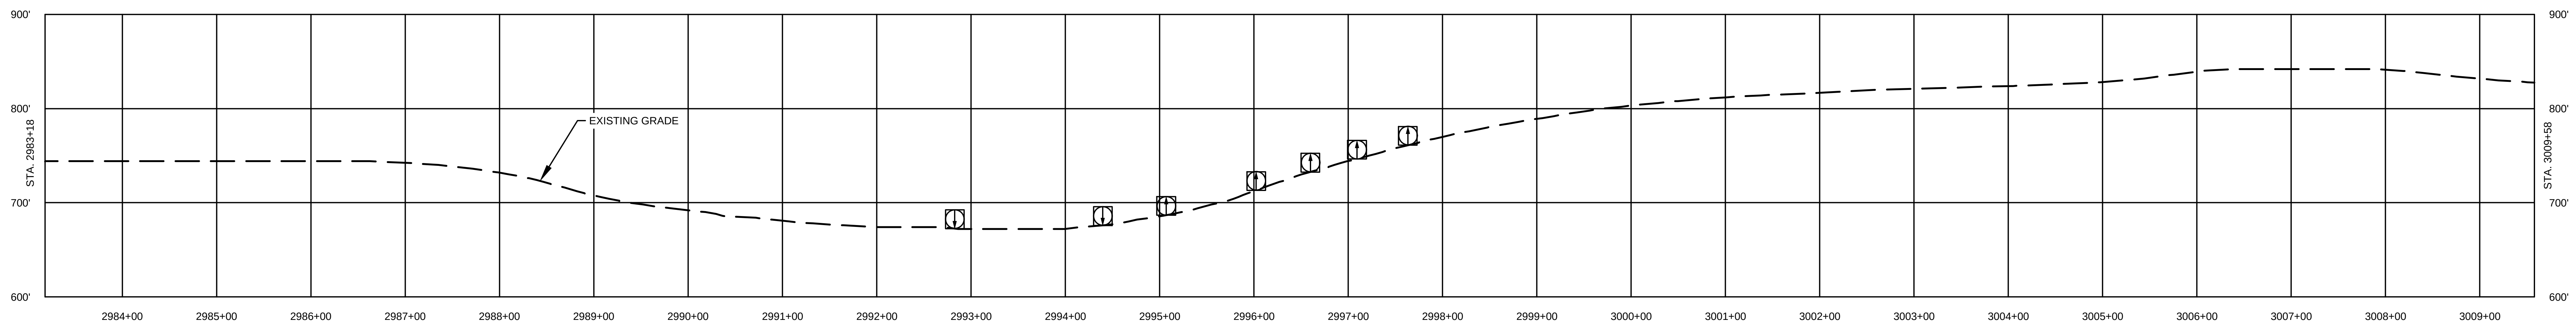

MICHAEL DENICHILO
PE086513
10/25/2019

811
Know what's below. Call before you dig.

LAND USE	
1. AGRICULTURAL (AG)	10. OPEN WATERBODIES (WB / OW)
2. COMMERCIAL / INDUSTRIAL (CI)	
3. UPLAND FOREST (UF)	
4. INSTITUTIONAL (IN)	
5. URBAN (UR)	
6. OPEN LAND (EXISTING ROW, OPEN FIELDS, NON-AGRICULTURAL) (OL)	
7. RESIDENTIAL (RE)	
8. ROADWAYS / RAILROADS (RD)	
9. SPECIAL LAND USE (CHURCHES, PARKS, ETC) (SP)	

MATERIAL		
TAG	QUANTITY	DESCRIPTION

REFERENCE DRAWINGS	
DWG. NO.	TITLE
000-01-01-001B	TABLE OF CONTENTS AND LEGEND

NO.	REVISIONS	DATE	DRAWN	CK	APPR
A	ISSUED FOR PADEP	10/2018	AJD (MM)	MWF (MM)	MJD (MM)
B	REVISED FOR PADEP	10/2019	AJD (MM)	HNB (MM)	MJD (MM)

APPROVALS	
DRAWN BY	DATE
AJD (MM)	10/15/2018
CHECKED BY	DATE
MWF (MM)	10/15/2018
ENG. APPROVAL	DATE
MJD (MM)	10/15/2018
P.M. APPROVAL	DATE

SCALE PLAN: 1" = 100'
SCALE PROFILE H: 1" = 100'
SCALE PROFILE V: 1" = 100'

CLIENT APPROVAL

DATE

PREPARED FOR

PennEast PIPELINE

PENNEAST PIPELINE PROJECT

SITE RESTORATION PLAN
ALIGNMENT SHEET
PENNEAST MAINLINE
NORTHAMPTON COUNTY, PENNSYLVANIA
36" PENNEAST PIPELINE
STA. 2983+18 TO STA. 3009+58

SCALE	DRAWING NO.	REVISION
1" = 100'	000-03-01-114	B

G:\PENNEAST\353754_PENNEAST_PIPELINE_EPCM\DATAPROD_STATE_PERMIT\WORK\PA\DRAFTING\SITE_RESTORATION\ALIGNMENT_SHEETS\01_PENNEAST_MAINLINE\000-03-01-114.DWG2019/10/20 BAI88681

OWNERSHIP / FOOTAGE	3009+58	PE-NO-043.003 102'	3010+60	PE-NO-052.000 1267'	3023+27	PE-NO-051.000 215'	3025+42	PE-NO-052.000 1056'	3035+98

STATIONING

3010+41 EDGE OF PAVEMENT
3010+52 CENTERLINE OF E WALKER RD
3010+60 PROPERTY LINE
3010+61 EDGE OF PAVEMENT
3010+73 CENTERLINE OF PP&L OVERHEAD LINE
3011+73 CENTERLINE OF PPL ELECTRIC UTILITIES CORP. OVERHEAD LINE
3015+06 P.I. - 12°25'59" LT
3023+27 PROPERTY LINE
3025+42 PROPERTY LINE

NORTHAMPTON COUNTY, PENNSYLVANIA
M.P. 57.0
M.P. 57.5
N
PROPOSED MLV-6 (REFER TO FACILITY POST CONSTRUCTION STORMWATER MANAGMENT PLAN)
E WALKER ROAD
EXISTING OVERHEAD LINE
EXISTING OVERHEAD LINE (PPL ELECTRIC UTILITIES CORP.)
UTILITY EASEMENT
OH
PE-NO-051.000
PE-NO-052.000
PE-NO-043.003
PE-NO-054.000
PE-NO-052.000-HWY
SEE DWG: 000-03-01-114 STA. 3009+58
STA. 3035+98 SEE DWG: 000-03-01-116
3010+00
3015+00
3020+00
3025+00
3030+00
3035+00
3040+00
ESCGP
90'
115'
35'
85'
65'
100'
125'
175'
25'
40'
BkA
BkB
BfB
BfA
BkC
WkB
800'
810'
820'
830'
840'
850'
860'
870'
880'
890'
900'
910'
920'
930'
940'
950'
960'
PROPOSED 36" PENNEAST PIPELINE
VALLEY VIEW DRIVE
SCALE: 1" = 100'
100
50
0
100

LAND USE		AG	UF	RD	UF	AG	UF	AG	UF	AG	UF	AG	
WATERSHED NAME		HOKENDAUQUA CREEK											
WATERSHED CLASSIFICATION		CWF, MF											
SOILS		BkB	BfB	BkB	BfB	BkB	BfB	BkB					
CLASS LOCATION		CLASS II	CLASS I	CLASS II									
DESIGN FACTOR		0.60	0.72	0.60									
MAOP		1480 PSIG											

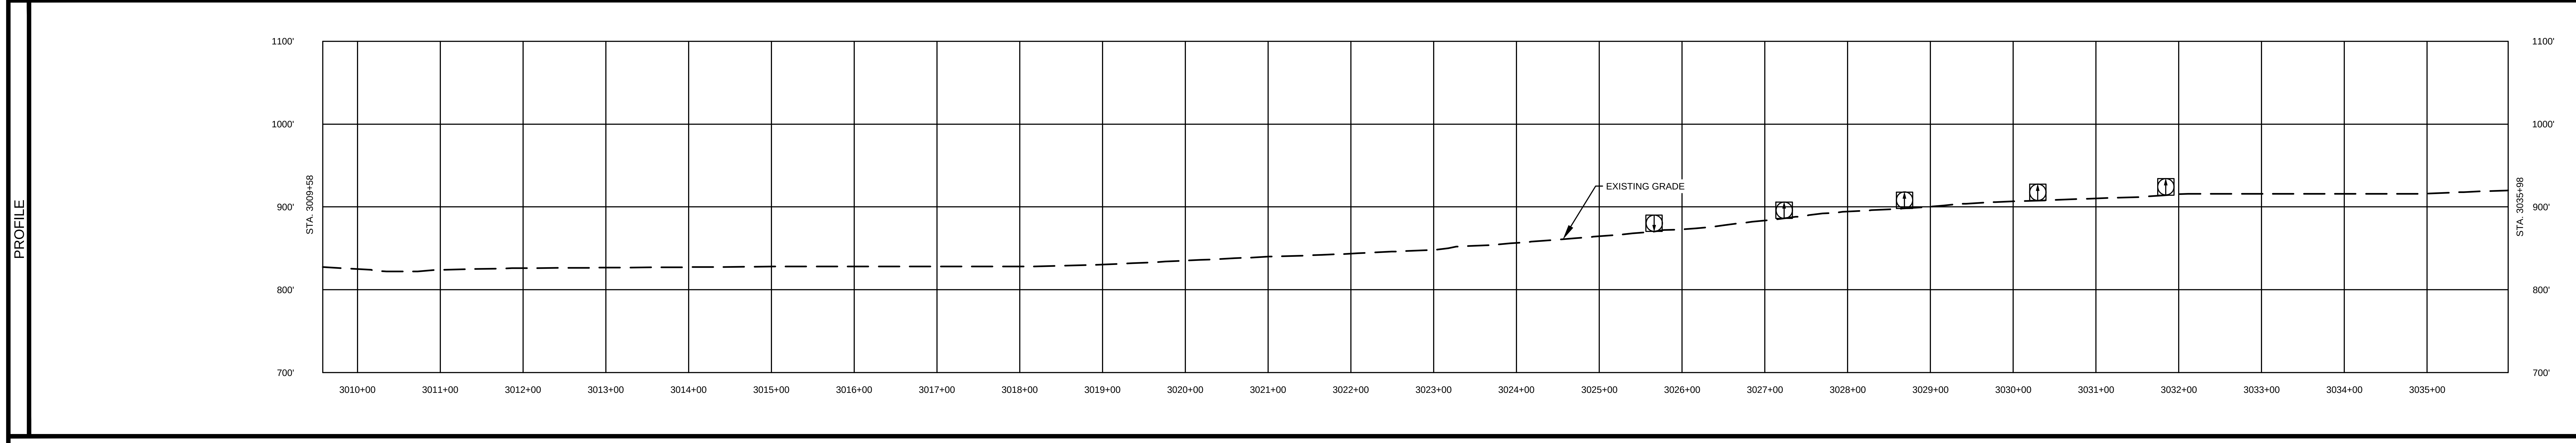

MICHAEL DENICHILO
PE086513
10/25/2019

Know what's below.
Call before you dig.

LAND USE	
1. AGRICULTURAL (AG)	10. OPEN WATERBODIES (WB / OW)
2. COMMERCIAL / INDUSTRIAL (CI)	
3. UPLAND FOREST (UF)	
4. INSTITUTIONAL (IN)	
5. URBAN (UR)	
6. OPEN LAND (EXISTING ROW, OPEN FIELDS, NON-AGRICULTURAL) (OL)	
7. RESIDENTIAL (RE)	
8. ROADWAYS / RAILROADS (RD)	
9. SPECIAL LAND USE (CHURCHES, PARKS, ETC) (SP)	

MATERIAL

TAG	QUANTITY	DESCRIPTION

REFERENCE DRAWINGS

DWG. NO.	TITLE
000-01-01-001B	TABLE OF CONTENTS AND LEGEND

REVISIONS

NO.	REVISIONS	DATE	DRAWN	CK	APPR
A	ISSUED FOR PADEP	10/2018	AJD (MM)	MWF (MM)	MJD (MM)
B	REVISED FOR PADEP	10/2019	AJD (MM)	HNB (MM)	MJD (MM)

APPROVALS

DRAWN BY	DATE
AJD (MM)	10/15/2018
CHECKED BY	DATE
MWF (MM)	10/15/2018
ENG. APPROVAL	DATE
MJD (MM)	10/15/2018
P.M. APPROVAL	DATE

SCALE PLAN: 1" = 100'
SCALE PROFILE H: 1" = 100'
SCALE PROFILE V: 1" = 100'

CLIENT APPROVAL

DATE

PREPARED FOR

PennEast PIPELINE

PENNEAST PIPELINE PROJECT
SITE RESTORATION PLAN
ALIGNMENT SHEET
PENNEAST MAINLINE
NORTHAMPTON COUNTY, PENNSYLVANIA
36" PENNEAST PIPELINE
STA. 3009+58 TO STA. 3035+98

SCALE	DRAWING NO.	REVISION
1" = 100'	000-03-01-115	B

G:\PENNEAST\353754_PENNEAST_PIPELINE_EPCM\DATAPROD_STATE_PERMIT\WORK\PA\DRAFTING\SITE_RESTORATION\ALIGNMENT_SHEETS\01_PENNEAST_MAINLINE\000-03-01-115.DWG2019/10/20 PAN88749

OWNERSHIP / FOOTAGE	3035+98	PE-NO-052.000 328'	3039+26	PE-NO-052.000-HWY 24'	3039+50	PE-NO-054.000 422'	3043+72	PE-NO-058.000 877'	3052+58	PE-NO-058.000-MR 7'	3052+65

STATIONING

3036+66 P.I.~ 10°46'05" RT
3037+06 P.I.~ 10°46'05" RT
3037+46 P.I.~ 10°46'05" RT
3037+86 P.I.~ 10°46'05" RT
3039+10 CENTERLINE OF PP&L OVERHEAD LINE
3039+14 EDGE OF PAVEMENT
3039+25 CENTERLINE OF VALLEY VIEW DR
3039+26 PROPERTY LINE
3039+36 EDGE OF PAVEMENT
3039+50 PROPERTY LINE
3043+72 PROPERTY LINE
3048+57 P.I.~ 13°09'45" LT
3050+61 P.I.~ 13°09'48" LT
3051+01 P.I.~ 13°09'46" LT
3051+41 P.I.~ 13°09'46" LT
3052+49 EDGE OF PAVEMENT
3052+58 PROPERTY LINE
3052+61 CENTERLINE OF W BEERSVILLE RD

M.P. 57.5
M.P. 57.8R2
NORTHAMPTON COUNTY, PENNSYLVANIA
PE-NO-052.000
PE-NO-052.000-HWY
PE-NO-053.000
PE-NO-054.000
PE-NO-055.000
PE-NO-056.000
PE-NO-057.000
PE-NO-058.000
PE-NO-059.000
PE-NO-060.000
PE-NO-061.000
PE-NO-A065.000
PE-NO-A072.000
PE-NO-062.000
PE-NO-058.000-MR
EXISTING OVERHEAD LINES
EXISTING OVERHEAD LINE
EXISTING OVERHEAD LINE (PPL ELECTRIC UTILITIES CORP.)
EQUATION
3050+11 Back
3050+21 Ahead
Diff. = -10'
PROPOSED 36" PENNEAST PIPELINE
VALLEY VIEW DRIVE
SCHANER BLOTZ DRIVE
W BEERSVILLE ROAD
SEE DWG. 000-03-01-115 STA. 3035+98
SEE DWG. 000-03-01-116.1 STA. 3052+65
3030+00
3035+00
3040+00
3045+00
3050+00
3055+00
SCALE: 1" = 100'
100 50 0 100

LAND USE	AG	RD	UF	RE	UF	AG	RD	AG

WATERSHED NAME	HOKENDAUQUA CREEK
WATERSHED CLASSIFICATION	CWF, MF

SOILS	BkB	WkB	BkB	BkC	BkD	WkD	BkC	WkD	BkC	BkB

CLASS LOCATION	CLASS II
DESIGN FACTOR	0.60
MAOP	1480 PSIG

PROFILE

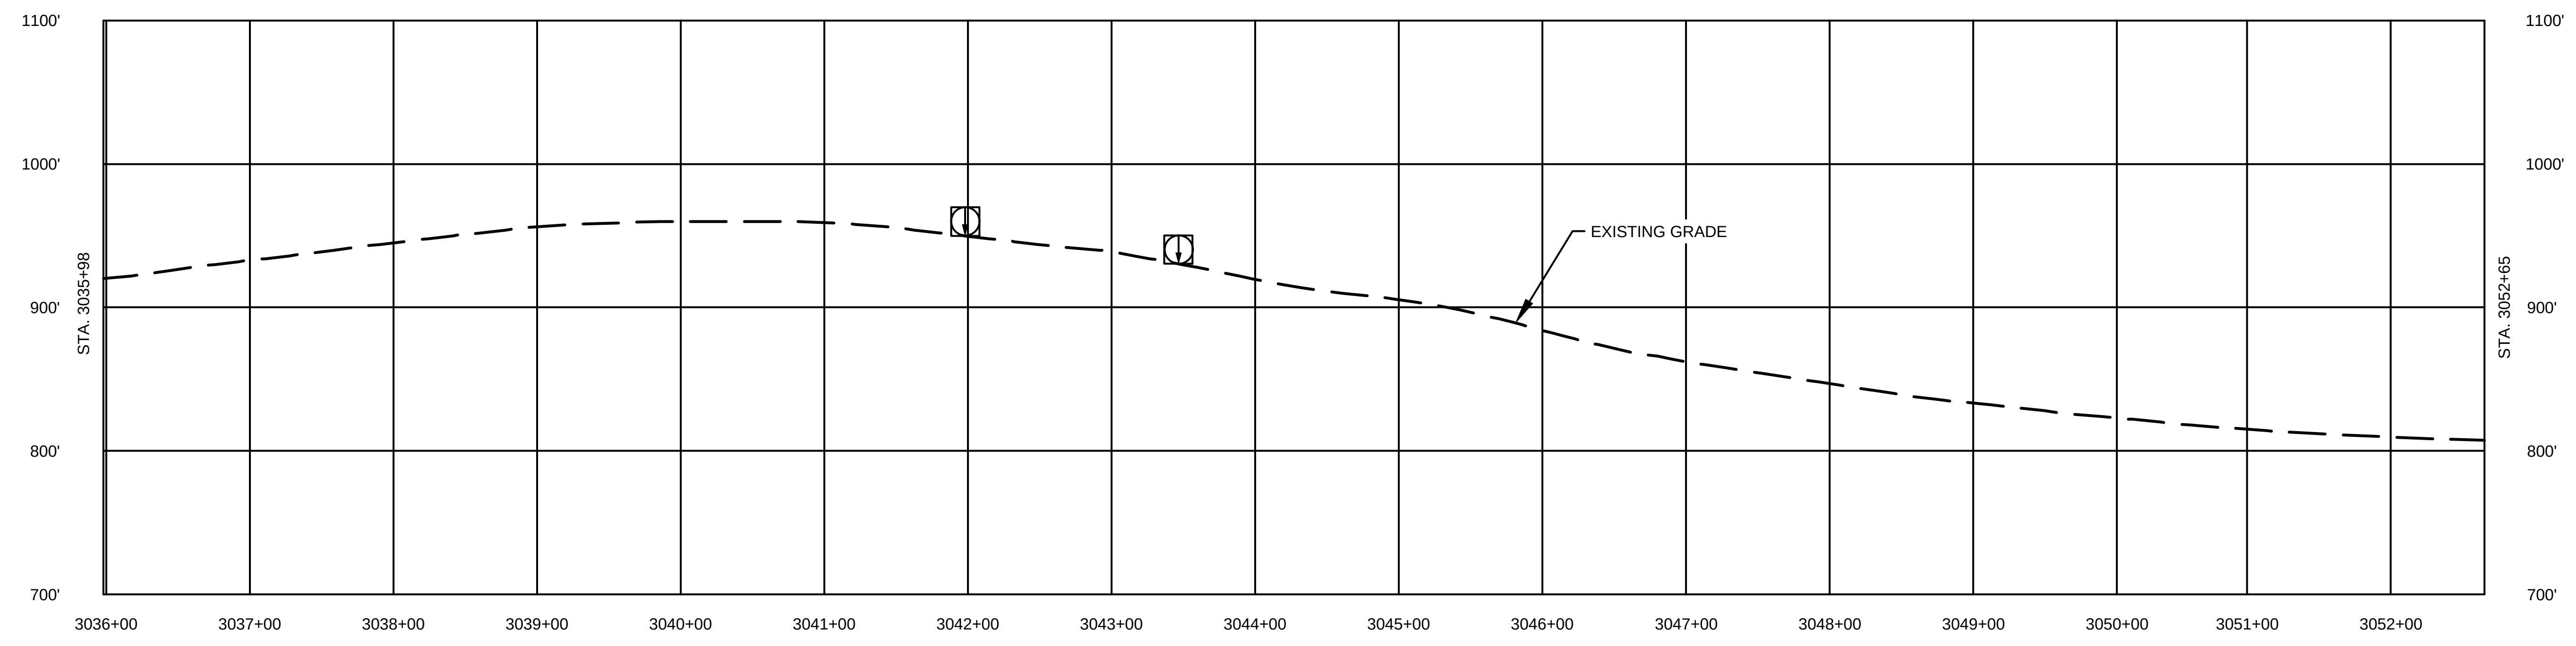

MICHAEL DENICHILO
PE086513
10/25/2019

Know what's below. Call before you dig.

LAND USE	
1. AGRICULTURAL (AG)	10. OPEN WATERBODIES (WB / OW)
2. COMMERCIAL / INDUSTRIAL (CI)	
3. UPLAND FOREST (UF)	
4. INSTITUTIONAL (IN)	
5. URBAN (UR)	
6. OPEN LAND (EXISTING ROW, OPEN FIELDS, NON-AGRICULTURAL) (OL)	
7. RESIDENTIAL (RE)	
8. ROADWAYS / RAILROADS (RD)	
9. SPECIAL LAND USE (CHURCHES, PARKS, ETC) (SP)	

MATERIAL

TAG	QUANTITY	DESCRIPTION

REFERENCE DRAWINGS

DWG. NO.	TITLE
000-01-01-001B	TABLE OF CONTENTS AND LEGEND

REVISIONS

NO.	REVISIONS	DATE	DRAWN	CK	APPR
A	ISSUED FOR PADEP	10/2018	AJD (MM)	MWF (MM)	MJD (MM)
B	REVISED FOR PADEP	10/2019	AJD (MM)	HNB (MM)	MJD (MM)

APPROVALS

DRAWN BY	DATE
AJD (MM)	10/15/2018
CHECKED BY	DATE
MWF (MM)	10/15/2018
ENG. APPROVAL	DATE
MJD (MM)	10/15/2018
P.M. APPROVAL	DATE

SCALE PLAN: 1" = 100'
SCALE PROFILE H: 1" = 100'
SCALE PROFILE V: 1" = 100'

CLIENT APPROVAL

DATE

PREPARED FOR

PennEast PIPELINE

PENNEAST PIPELINE PROJECT

SITE RESTORATION PLAN
ALIGNMENT SHEET
PENNEAST MAINLINE
NORTHAMPTON COUNTY, PENNSYLVANIA
36" PENNEAST PIPELINE
STA. 3035+98 TO STA. 3052+65

SCALE	DRAWING NO.	REVISION
1" = 100'	000-03-01-116	B

G:\PENNEAST\353754_PENNEAST_PIPELINE_EPCM\DATAPROD_STATE_PERMIT\WORK\PA\DRAFTING\SITE_RESTORATION\ALIGNMENT_SHEETS\01_PENNEAST_MAINLINE\000-03-01-116.DWG2019/10/20 DUM64749

OWNERSHIP / FOOTAGE			
	PE-NO-058.000-MR	PE-NO-062.000	PE-NO-063.000
	3052+65 – 3052+91: 26'	3052+91 – 3065+08: 1217'	3065+08 – 3068+92: 384'

STATIONING
3052+71 EDGE OF PAVEMENT
3052+78 CENTERLINE OF PP&L OVERHEAD LINE
3052+91 PROPERTY LINE
3055+08 CENTERLINE OF PPL ELECTRIC UTILITIES CORP. OVERHEAD LINE
3064+75 EDGE OF WATERBODY 071917_MB_1001_I_MI
3064+77 EDGE OF WATERBODY 071917_MB_1001_I_MI
3065+08 PROPERTY LINE
3068+26 EDGE OF WATERBODY 052218_WA_1001_E_MI
3068+30 EDGE OF WATERBODY 052218_WA_1001_E_MI

NORTHAMPTON COUNTY, PENNSYLVANIA
M.P. 57.8R2
M.P. 58.1R2
N
PROPOSED 36" PENNEAST PIPELINE
EXISTING OVERHEAD LINE
UTILITY EASEMENT
WATERBODY 071917_MB_1001_I_MI
WATERBODY 052218_WA_1001_E_MI
PE-NO-063.000
PE-NO-058.000-MR
PE-NO-058.000
PE-NO-062.000
PE-NO-A072.000
PE-NO-063.000-MR
PE-NO-064.000
UNNAMED ROAD
W BEERSVILLE ROAD
EAST DANNERSVILLE ROAD
EXISTING OVERHEAD LINE (PPL ELECTRIC UTILITIES CORP.)
SEE DWG. 000-03-01-116 STA. 3052+65
STA. 3068+92 SEE DWG. 000-03-01-117
3050+00
3055+00
3060+00
3065+00
3070+00
3075+00
SCALE: 1" = 100'
100 50 0 100
115'
85'
90'
125'
35'
45'
30'
65'
900'
890'
880'
870'
860'
850'
840'
830'
820'
810'
800'
790'
780'
770'
760'
750'
740'
730'
BkB
CpB

LAND USE				AG	UF	AG	

WATERSHED NAME		HOKENDAUQUA CREEK	MONOCACY CREEK	
WATERSHED CLASSIFICATION		CWF, MF	HQ-CWF, MF	

SOILS		BkB	CpB	BkB	CpB	BkB	

CLASS LOCATION		CLASS II	CLASS I	CLASS II	
DESIGN FACTOR		0.60	0.72	0.60	
MAOP		1480 PSIG			

PROFILE

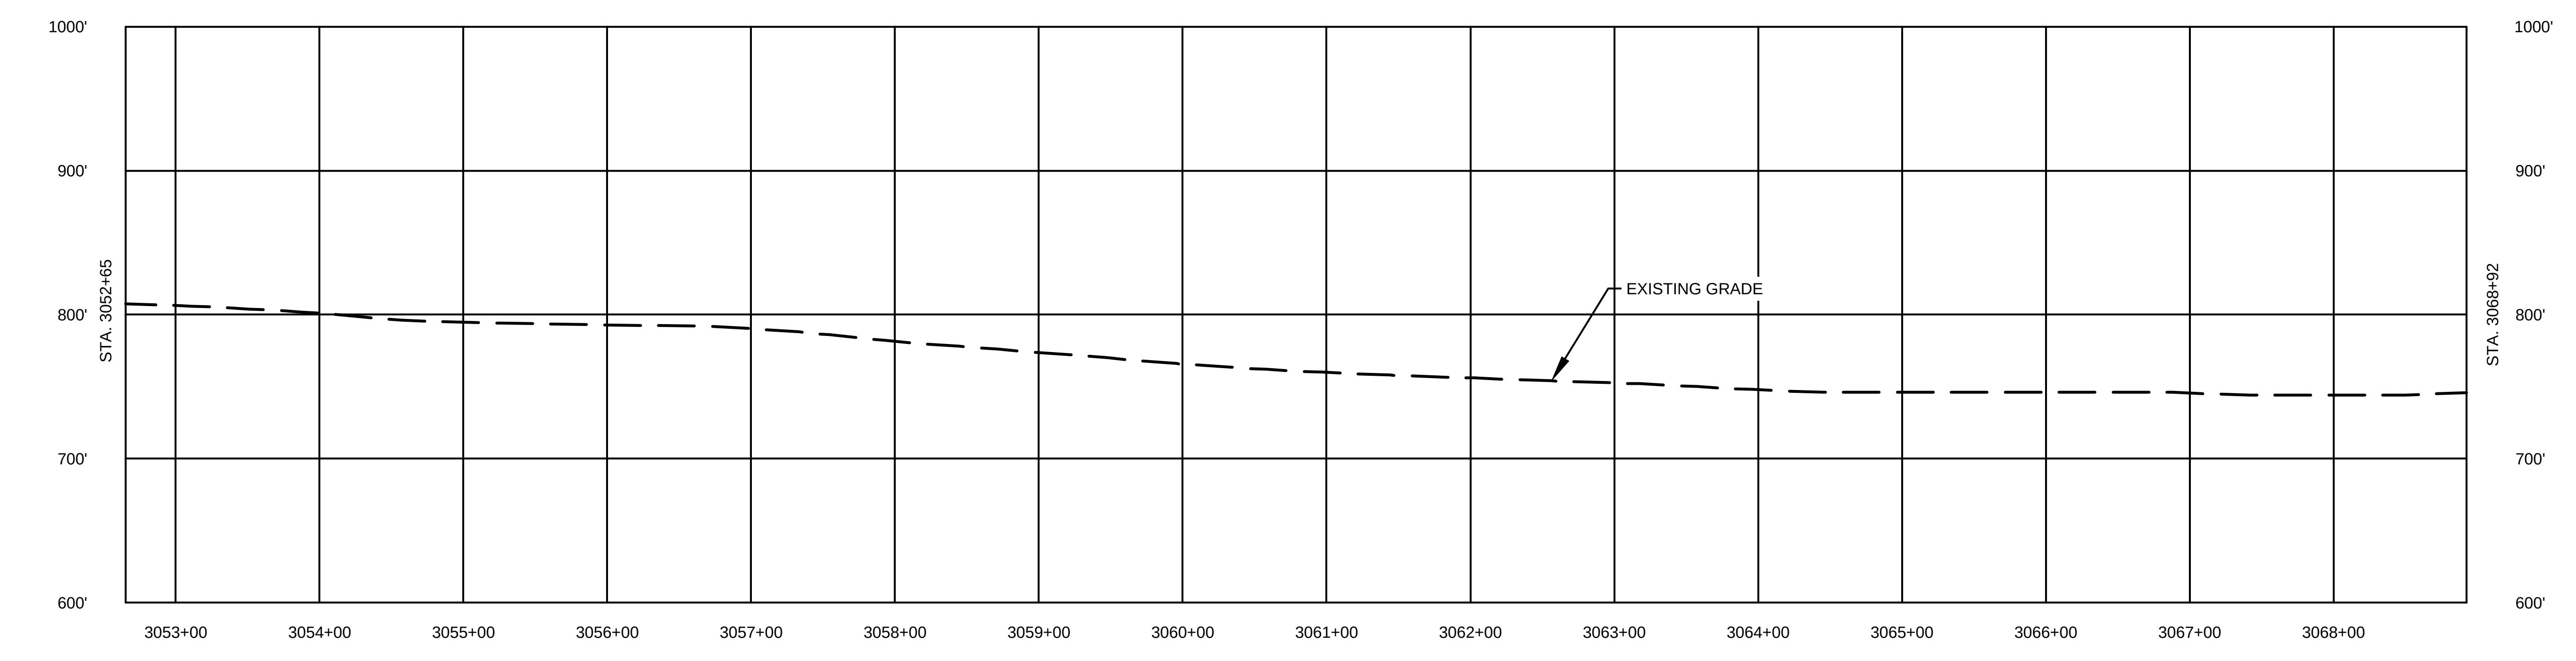

MICHAEL DENICHILO
PE086513
10/25/2019

Know what's below. Call before you dig.

LAND USE	
1. AGRICULTURAL (AG)	10. OPEN WATERBODIES (WB / OW)
2. COMMERCIAL / INDUSTRIAL (CI)	
3. UPLAND FOREST (UF)	
4. INSTITUTIONAL (IN)	
5. URBAN (UR)	
6. OPEN LAND (EXISTING ROW, OPEN FIELDS, NON-AGRICULTURAL) (OL)	
7. RESIDENTIAL (RE)	
8. ROADWAYS / RAILROADS (RD)	
9. SPECIAL LAND USE (CHURCHES, PARKS, ETC) (SP)	

MATERIAL

TAG	QUANTITY	DESCRIPTION

REFERENCE DRAWINGS

DWG. NO.	TITLE
000-01-01-001B	TABLE OF CONTENTS AND LEGEND

REVISIONS

NO.	REVISIONS	DATE	DRAWN	CK	APPR
A	ISSUED FOR PADEP	10/2018	AJD (MM)	MWF (MM)	MJD (MM)
B	REVISED FOR PADEP	10/2019	AJD (MM)	HNB (MM)	MJD (MM)

APPROVALS

DRAWN BY	DATE
AJD (MM)	10/15/2018
CHECKED BY	DATE
MWF (MM)	10/15/2018
ENG. APPROVAL	DATE
MJD (MM)	10/15/2018
P.M. APPROVAL	DATE

SCALE PLAN: 1" = 100'
SCALE PROFILE H: 1" = 100'
SCALE PROFILE V: 1" = 100'

CLIENT APPROVAL

DATE

PREPARED FOR

PennEast PIPELINE

PENNEAST PIPELINE PROJECT

SITE RESTORATION PLAN
ALIGNMENT SHEET
PENNEAST MAINLINE
NORTHAMPTON COUNTY, PENNSYLVANIA
36" PENNEAST PIPELINE
STA. 3052+65 TO STA. 3068+92

SCALE	DRAWING NO.	REVISION
1" = 100'	000-03-01-116.1	B

G:\PENNEAST\353754_PENNEAST_PIPELINE_EPCM\DATAPROD_STATE_PERMIT\WORK\PA\DRAFTING\SITE_RESTORATION\ALIGNMENT_SHEETS\01_PENNEAST_MAINLINE\000-03-01-116.1.DWG2019/10/20 BA188681

OWNERSHIP / FOOTAGE	3068+92	PE-NO-063.000 118'	3070+10	PE-NO-063.000-MR 48'	3070+58	PE-NO-064.000 2127'	3088+80

STATIONING

- 3070+10 PROPERTY LINE
- 3070+14 CENTERLINE OF MET ED ON POLE OVERHEAD LINE
- 3070+15 CENTERLINE OF MET ED ON POLE OVERHEAD LINE
- 3070+20 EDGE OF PAVEMENT
- 3070+29 CENTERLINE OF EAST DANNERSVILLE RD
- 3070+38 EDGE OF PAVEMENT
- 3070+59 PROPERTY LINE
- 3071+23 P.I.~ 10°45'06" RT
- 3071+63 P.I.~ 10°45'09" RT
- 3072+03 P.I.~ 10°45'07" RT
- 3072+43 P.I.~ 10°45'07" RT
- 3088+24 P.I.~ 10°04'57" LT
- 3087+83 EDGE OF WATERBODY 052218_WA_1002_P_MI
- 3087+89 EDGE OF WATERBODY 052218_WA_1002_P_MI
- 3087+99 EDGE OF WETLAND 052218_WA_003_PEM
- 3088+35 EDGE OF WATERBODY 052218_WA_1003_P_MI
- 3088+35 EDGE OF WETLAND 052218_WA_003_PEM
- 3088+39 EDGE OF WETLAND 052218_WA_003_PEM
- 3088+39 EDGE OF WATERBODY 052218_WA_1003_P_MI
- 3088+44 EDGE OF WETLAND 052218_WA_003_PEM

NORTHAMPTON COUNTY, PENNSYLVANIA
M.P. 58.1R2
M.P. 58.5
EQUATION
3088+24 Back
3085+19 Ahead
Diff. = 305'
SEE DWG. 000-03-01-116.1
STA. 3068+92
STA. 3088+80
SEE DWG. 000-03-01-118
PE-NO-063.000
PE-NO-063.000-MR
PE-NO-064.000
PE-NO-065.000
PE-NO-067.000
EAST DANNERSVILLE ROAD
PROPOSED 36" PENNEAST PIPELINE
3070+00
3075+00
3080+00
3085+00
3090+00
STREAM PA-NHD-089
WATERBODY 052218_WA_1003_P_MI
WETLAND 052218_WA_003_PEM
WATERBODY 052218_WA_1002_P_MI
WATERBODY 052218_WA_1001_E_MI
WATERBODY 071917_MB_1001_I_MI
WETLAND NWI-351
ESCGP
BfB
CpB
BkB
BkC
BtA
760'
740'
730'
720'
710'
700'
690'
680'
670'
SCALE: 1" = 100'
100 50 0 100

LAND USE		AG	UF	RD	AG	UF	WB/OW	UF	WB/OW	UF	

WATERSHED NAME		MONOCACY CREEK	
WATERSHED CLASSIFICATION		HQ-CWF, MF	

SOILS		BkB	CpB	BfB	BkB	BkC	CpB	BtA	CpB	

CLASS LOCATION		CLASS II	CLASS I	
DESIGN FACTOR		0.60	0.72	
MAOP		1480 PSIG		

PROFILE

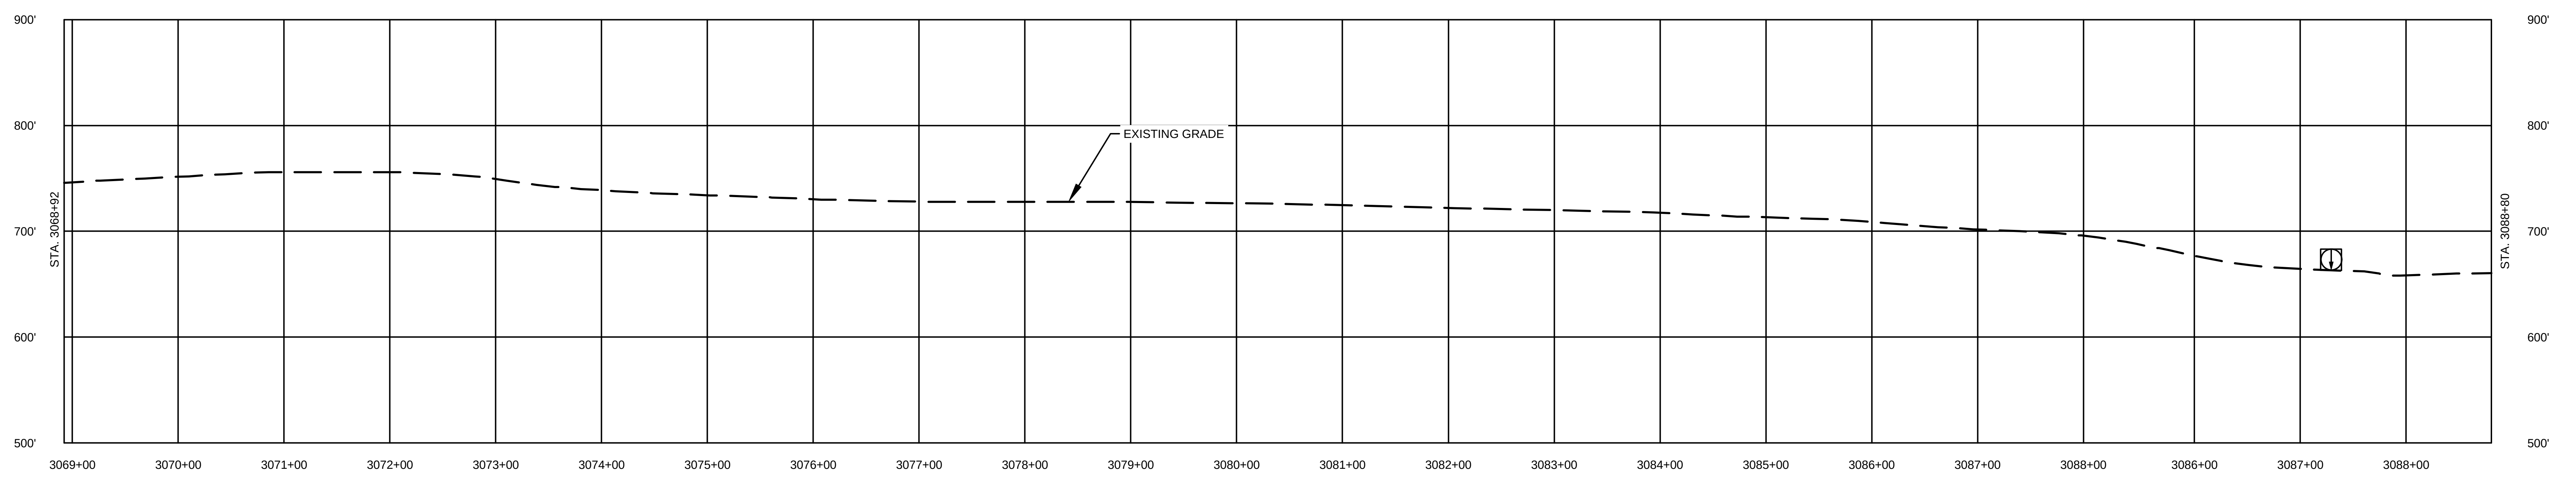

MICHAEL DENICHILO
ENGINEER
PE086513
10/25/2019

811 Know what's below. Call before you dig.

LAND USE	
1. AGRICULTURAL (AG)	10. OPEN WATERBODIES (WB / OW)
2. COMMERCIAL / INDUSTRIAL (CI)	
3. UPLAND FOREST (UF)	
4. INSTITUTIONAL (IN)	
5. URBAN (UR)	
6. OPEN LAND (EXISTING ROW, OPEN FIELDS, NON-AGRICULTURAL) (OL)	
7. RESIDENTIAL (RE)	
8. ROADWAYS / RAILROADS (RD)	
9. SPECIAL LAND USE (CHURCHES, PARKS, ETC) (SP)	

MATERIAL

TAG	QUANTITY	DESCRIPTION

REFERENCE DRAWINGS

DWG. NO.	TITLE
000-01-01-001B	TABLE OF CONTENTS AND LEGEND

REVISIONS

NO.	REVISIONS	DATE	DRAWN	CK	APPR
A	ISSUED FOR PADEP	10/2018	AJD (MM)	MWF (MM)	MJD (MM)
B	REVISED FOR PADEP	10/2019	AJD (MM)	HNB (MM)	MJD (MM)

APPROVALS

	DATE
DRAWN BY	DATE
AJD (MM)	10/15/2018
CHECKED BY	DATE
MWF (MM)	10/15/2018
ENG. APPROVAL	DATE
MJD (MM)	10/15/2018
P.M. APPROVAL	DATE

SCALE PLAN: 1" = 100'
SCALE PROFILE H: 1" = 100'
SCALE PROFILE V: 1" = 100'

CLIENT APPROVAL

DATE

PREPARED FOR

PennEast PIPELINE

PENNEAST PIPELINE PROJECT

SITE RESTORATION PLAN
ALIGNMENT SHEET
PENNEAST MAINLINE
NORTHAMPTON COUNTY, PENNSYLVANIA
36" PENNEAST PIPELINE
STA. 3068+92 TO STA. 3088+80

SCALE	DRAWING NO.	REVISION
1" = 100'	000-03-01-117	B

G:\PENNEAST\353754_PENNEAST_PIPELINE_EPCM\DATA\PROD_STATE_PERMIT\WORK\PA\DRAFTING\SITE_RESTORATION\ALIGNMENT_SHEETS\01_PENNEAST_MAINLINE\000-03-01-117.DWG2019/10/20 DUM64749

OWNERSHIP / FOOTAGE	3088+80	PE-NO-064.000 205'	3090+85	PE-NO-067.000 978'	3100+63	PE-NO-068.000 189'	3102+52	PE-NO-069.000/PE-NO-A094.000 659'	3109+11	PE-NO-071.000 609'	3115+20

STATIONING

3090+85 PROPERTY LINE
3099+43 P.I.~ 8°23'04" RT
3100+54 EDGE OF DIRT
3100+57 CENTERLINE OF PRIVATE
3100+60 EDGE OF DIRT
3100+63 PROPERTY LINE
3102+52 PROPERTY LINE
3107+44 P.I.~ 11°31'47" LT
3107+84 P.I.~ 11°15'01" LT
3108+24 P.I.~ 11°14'59" LT
3108+64 P.I.~ 11°15'01" LT
3108+91 CENTERLINE OF POSSIBLE RCN OVERHEAD LINE
3108+96 EDGE OF PAVEMENT
3109+07 CENTERLINE OF GROUSE DR
3109+11 PROPERTY LINE
3109+13 CENTERLINE OF OVERHEAD LINE
3109+20 EDGE OF PAVEMENT
3111+26 P.I.~ 11°15'01" RT
3111+66 P.I.~ 11°14'59" RT
3112+06 P.I.~ 11°15'01" RT
3112+46 P.I.~ 11°14'59" RT
3114+46 P.I.~ 12°18'50" LT

NORTHAMPTON COUNTY, PENNSYLVANIA
M.P. 58.5
M.P. 59.0
EQUATION
3088+24 Back
3085+19 Ahead
Diff. = 305'
STREAM PA-NHD-089
WATERBODY 052218_WA_1003_P_MI
WETLAND 052218_WA_003_PEM
WATERBODY 052218_WA_1002_P_MI
STREAM PA-NHD-090
WETLAND NWI-351
SEE DWG. 000-03-01-117
STA. 3088+80
SEE DWG. 000-03-01-119
STA. 3115+20
PE-NO-064.000
PE-NO-067.000
PE-NO-068.000
PE-NO-069.000-HWY
PE-NO-069.000
PE-NO-A094.000
PE-NO-070.000
PE-NO-071.000
PE-NO-072.000
PE-NO-A093.000
GROUSE DRIVE
SR 2006
WATERBODY 090314_DB_1011_E_MI
EXISTING OVERHEAD LINES
EXISTING OVERHEAD LINE
PROPOSED 36" PENNEAST PIPELINE
3090+00
3095+00
3100+00
3105+00
3110+00
3115+01
ESCGP
CpB
BtA
BkB
BkC
SCALE: 1" = 100'
100 50 0 100

LAND USE		UF	AG	RE	AG	RD	AG

WATERSHED NAME		MONOCACY CREEK	
WATERSHED CLASSIFICATION		HQ-CWF, MF	

SOILS		CpB	BkB	BkC	BkB	

CLASS LOCATION		CLASS I	CLASS II	
DESIGN FACTOR		0.72	0.60	
MAOP		1480 PSIG		

PROFILE

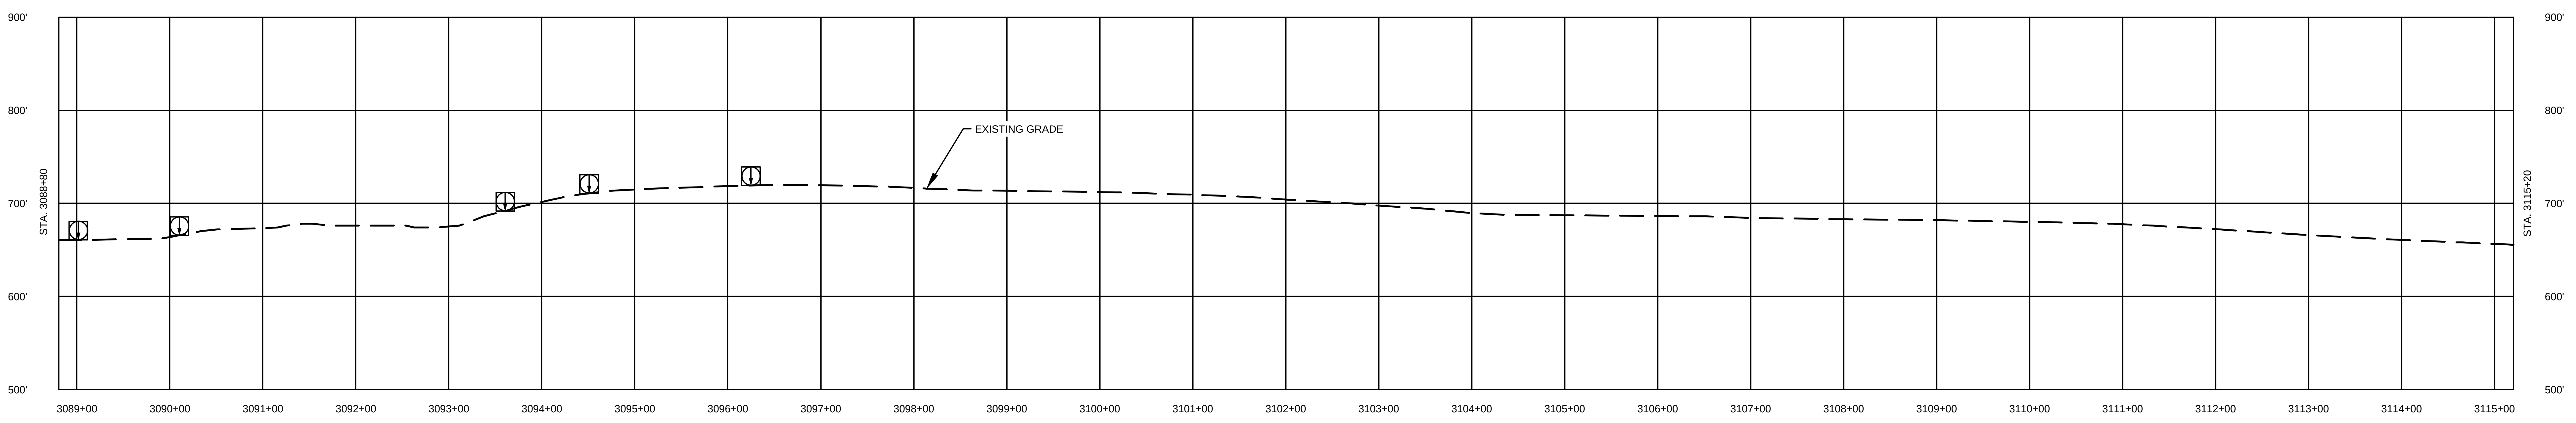

MICHAEL DENICHILO
PE086513
10/25/2019

811
Know what's below. Call before you dig.

LAND USE	
1. AGRICULTURAL (AG)	10. OPEN WATERBODIES (WB / OW)
2. COMMERCIAL / INDUSTRIAL (CI)	
3. UPLAND FOREST (UF)	
4. INSTITUTIONAL (IN)	
5. URBAN (UR)	
6. OPEN LAND (EXISTING ROW, OPEN FIELDS, NON-AGRICULTURAL) (OL)	
7. RESIDENTIAL (RE)	
8. ROADWAYS / RAILROADS (RD)	
9. SPECIAL LAND USE (CHURCHES, PARKS, ETC) (SP)	

MATERIAL

TAG	QUANTITY	DESCRIPTION

REFERENCE DRAWINGS

DWG. NO.	TITLE
000-01-01-001B	TABLE OF CONTENTS AND LEGEND

REVISIONS

NO.	REVISIONS	DATE	DRAWN	CK	APPR
A	ISSUED FOR PADEP	10/2018	AJD (MM)	MWF (MM)	MJD (MM)
B	REVISED FOR PADEP	10/2019	AJD (MM)	HNB (MM)	MJD (MM)

APPROVALS

DRAWN BY	DATE
AJD (MM)	10/15/2018
CHECKED BY	DATE
MWF (MM)	10/15/2018
ENG. APPROVAL	DATE
MJD (MM)	10/15/2018
P.M. APPROVAL	DATE

SCALE PLAN: 1" = 100'
SCALE PROFILE H: 1" = 100'
SCALE PROFILE V: 1" = 100'

CLIENT APPROVAL

DATE

PREPARED FOR

PennEast PIPELINE

PENNEAST PIPELINE PROJECT

SITE RESTORATION PLAN
ALIGNMENT SHEET
PENNEAST MAINLINE
NORTHAMPTON COUNTY, PENNSYLVANIA
36" PENNEAST PIPELINE
STA. 3088+80 TO STA. 3115+20

SCALE	DRAWING NO.	REVISION
1" = 100'	000-03-01-118	B

G:\PENNEAST\353754_PENNEAST_PIPELINE_EPCM\DATA\PROD_STATE_PERMIT\WORK\PA\DRAFTING\SITE_RESTORATION\ALIGNMENT_SHEETS\01_PENNEAST_MAINLINE\000-03-01-118.DWG2019/10/20 BAI88681

OWNERSHIP / FOOTAGE	3115+20	PE-NO-071.000	3117+15	PE-NO-072.000	3120+21	PE-NO-074.000	3125+73	PE-NO-076.000	3126+30	PE-NO-075.000/PE-NO-077.000	3129+05	PE-NO-076.000	3129+78	PE-NO-075.000/PE-NO-077.000	3131+71	PE-NO-076.000	3141+58
		195'		306'		552'		57'		275'		73'		193'		987'	

STATIONING

3115+90 EDGE OF WATERBODY 090314_DB_1011_E_MI
3115+95 EDGE OF WATERBODY 090314_DB_1011_E_MI
3117+03 EDGE OF PAVEMENT
3117+15 PROPERTY LINE
3117+16 CENTERLINE OF SR 4014
3117+29 EDGE OF PAVEMENT
3117+34 CENTERLINE OF OVERHEAD LINE
3120+21 PROPERTY LINE
3120+31 CENTERLINE OF OVERHEAD LINE
3124+32 EDGE OF PAVEMENT
3124+38 CENTERLINE OF UNNAMED ROAD
3124+44 EDGE OF PAVEMENT
3125+18 CENTERLINE OF OVERHEAD LINE
3125+30 EDGE OF PAVEMENT
3125+43 CENTERLINE OF HATCH GRAVEL RD
3125+55 EDGE OF PAVEMENT
3125+73 PROPERTY LINE
3126+30 PROPERTY LINE
3127+16 EDGE OF WETLAND 090414_DB_008_PEM
3127+32 EDGE OF WETLAND 090414_DB_008_PEM
3127+32 EDGE OF WATERBODY 090414_DB_1012_I_MI
3127+38 EDGE OF WATERBODY 090414_DB_1012_I_MI
3127+38 EDGE OF WETLAND 090414_DB_008_PEM
3127+57 EDGE OF WETLAND 090414_DB_008_PEM
3128+20 EDGE OF WATERBODY 090414_DB_1013_I_MI
3128+28 EDGE OF WATERBODY 090414_DB_1013_I_MI
3128+28 CENTERLINE OF STREAM
3129+05 PROPERTY LINE
3129+78 PROPERTY LINE
3131+71 PROPERTY LINE
3133+20 P.I.~ 12°33'25" RT

NORTHAMPTON COUNTY, PENNSYLVANIA
M.P. 59.0
M.P. 59.5R2
PE-NO-070.000
PE-NO-A093.000
PE-NO-071.000
PE-NO-072.000
PE-NO-073.000
PE-NO-074.000
PE-NO-075.000
PE-NO-076.000
PE-NO-077.000
PE-NO-078.000
PE-NO-079.000
WATERBODY 090314_DB_1011_E_MI
WETLAND 090414_DB_008_PEM
WATERBODY 090314_DB_1012_I_MI
WATERBODY 090414_DB_1013_I_MI
WETLAND 090414_DB_007_PEM
WATERBODY PA-NHD-548
STREAM PA-NHD-325
WETLAND NWI-375
WETLAND NWI-406
WATERBODY PA-NHD-566
EXISTING OVERHEAD LINES
EXISTING OVERHEAD LINE
SR 4014
UNNAMED ROAD
HATCH GRAVEL ROAD / T-506
HATCH GRAVEL ROAD
PROPOSED 36" PENNEAST PIPELINE
SEE DWG. 000-03-01-118 STA. 3115+20
STA. 3141+58 SEE DWG. 000-03-01-120
3120+00
3125+00
3130+00
3135+00
3140+00
SCALE: 1" = 100'
100 50 0 100
ESCGP
BkA
BkB
BkC
BkD
BkF
BtB
CpB
UhD
Ho

LAND USE		AG	UF	AG	RD	UF	AG	UF	AG	UF	RE	RD	UF	AG	UF	

WATERSHED NAME		MONOCACY CREEK	
WATERSHED CLASSIFICATION		HQ-CWF, MF	

SOILS		BkB	BkA	BkB	BkC	BtB	UhD	BkD	BkC	BkB	BkC	BkD	BkF	

CLASS LOCATION		CLASS II	
DESIGN FACTOR		0.60	
MAOP		1480 PSIG	

PROFILE

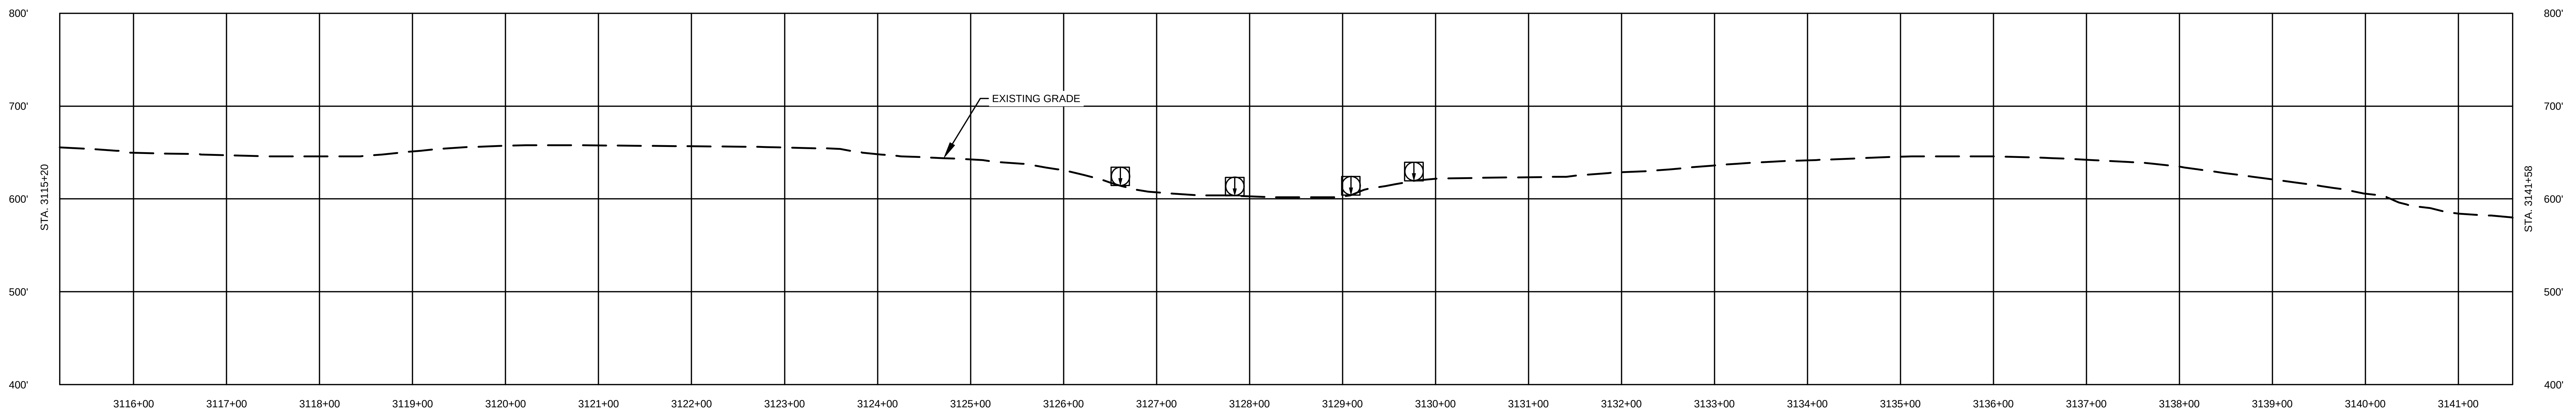

MICHAEL DENICHILO
PE086513
10/25/2019

Know what's below. Call before you dig.

LAND USE	
1. AGRICULTURAL (AG)	10. OPEN WATERBODIES (WB / OW)
2. COMMERCIAL / INDUSTRIAL (CI)	
3. UPLAND FOREST (UF)	
4. INSTITUTIONAL (IN)	
5. URBAN (UR)	
6. OPEN LAND (EXISTING ROW, OPEN FIELDS, NON-AGRICULTURAL) (OL)	
7. RESIDENTIAL (RE)	
8. ROADWAYS / RAILROADS (RD)	
9. SPECIAL LAND USE (CHURCHES, PARKS, ETC) (SP)	

MATERIAL

TAG	QUANTITY	DESCRIPTION

REFERENCE DRAWINGS

DWG. NO.	TITLE
000-01-01-001B	TABLE OF CONTENTS AND LEGEND

REVISIONS

NO.	REVISIONS	DATE	DRAWN	CK	APPR
A	ISSUED FOR PADEP	10/2018	AJD (MM)	MWF (MM)	MJD (MM)
B	REVISED FOR PADEP	10/2019	AJD (MM)	HNB (MM)	MJD (MM)

APPROVALS

DRAWN BY	DATE
AJD (MM)	10/15/2018
CHECKED BY	DATE
MWF (MM)	10/15/2018
ENG. APPROVAL	DATE
MJD (MM)	10/15/2018
P.M. APPROVAL	DATE

SCALE PLAN: 1" = 100'
SCALE PROFILE H: 1" = 100'
SCALE PROFILE V: 1" = 100'

CLIENT APPROVAL

DATE

PREPARED FOR

PennEast PIPELINE

PENNEAST PIPELINE PROJECT

SITE RESTORATION PLAN
ALIGNMENT SHEET
PENNEAST MAINLINE
NORTHAMPTON COUNTY, PENNSYLVANIA
36" PENNEAST PIPELINE
STA. 3115+20 TO STA. 3141+58

SCALE	DRAWING NO.	REVISION
1" = 100'	000-03-01-119	B

G:\PENNEAST\353754_PENNEAST_PIPELINE_EPC\MIDATA\PROD_STATE_PERMIT\WORK\PA\DRAFTING\SITE_RESTORATION\ALIGNMENT_SHEETS\01_PENNEAST_MAINLINE\000-03-01-119.DWG2019/10/20 DUM64749

OWNERSHIP / FOOTAGE	3141+58	PE-NO-076.000 33'	3141+91	PE-NO-078.000 690'	3148+81	PE-NO-080.000 691'	3155+72	PE-NO-081.000 590'	3161+62	PE-NO-082.000 674'	3168+36

STATIONING

3141+59 P.I.~ 10°03'01" RT
3141+91 PROPERTY LINE
3141+99 P.I.~ 10°02'59" RT
3142+39 P.I.~ 10°03'01" RT
3143+25 P.I.~ 13°47'44" LT
3143+65 P.I.~ 13°47'46" LT
3144+05 P.I.~ 13°47'44" LT
3148+81 PROPERTY LINE
3148+83 FENCE LINE
3155+72 PROPERTY LINE
3161+62 PROPERTY LINE
3166+73 P.I.~ 11°19'35" LT

NORTHAMPTON COUNTY, PENNSYLVANIA
M.P. 59.5R2
M.P. 60.0R2
SEE DWG. 000-03-01-119
STA. 3141+58
STA. 3168+36
SEE DWG. 000-03-01-121
EQUATION
3168+84 Back
3168+47 Ahead
Diff. = 37'
PE-NO-076.000
PE-NO-078.000
PE-NO-079.000
PE-NO-080.000
PE-NO-081.000
PE-NO-082.000
3145+00
3150+00
3155+00
3160+00
3165+00
3170+00
PROPOSED 36" PENNEAST PIPELINE
WETLAND 121916_LZ_1003_PSS
WETLAND 121916_LZ_1002_PSS
WATERBODY 121916_LZ_1001_P_MI
STREAM PA-NHD-089
HATCH GRAVEL ROAD
UNNAMED ROAD
ESCGP
BkB
BkC
BkD
BkF
Ho
115'
150'
35'
65'
SCALE: 1" = 100'
100 50 0 100

LAND USE		UF	RE	UF	AG	

WATERSHED NAME		MONOCACY CREEK	
WATERSHED CLASSIFICATION		HQ-CWF, MF	

SOILS		BkF	BkD	BkC	BkD	BkF	

CLASS LOCATION		CLASS II	
DESIGN FACTOR		0.60	
MAOP		1480 PSIG	

PROFILE

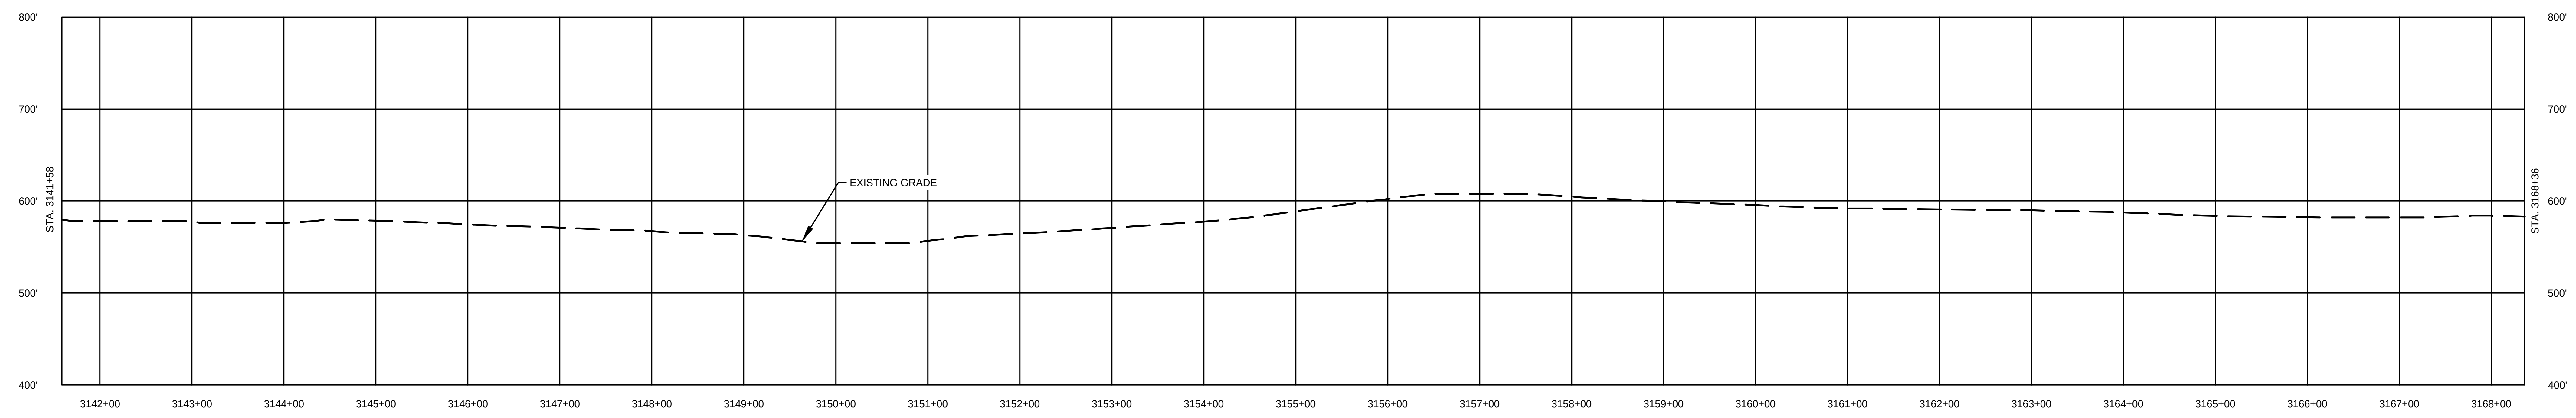

MICHAEL DENICHILO
ENGINEER
PE086513
10/25/2019

811
Know what's below.
Call before you dig.

LAND USE	
1. AGRICULTURAL (AG)	10. OPEN WATERBODIES (WB / OW)
2. COMMERCIAL / INDUSTRIAL (CI)	
3. UPLAND FOREST (UF)	
4. INSTITUTIONAL (IN)	
5. URBAN (UR)	
6. OPEN LAND (EXISTING ROW, OPEN FIELDS, NON-AGRICULTURAL) (OL)	
7. RESIDENTIAL (RE)	
8. ROADWAYS / RAILROADS (RD)	
9. SPECIAL LAND USE (CHURCHES, PARKS, ETC) (SP)	

MATERIAL

TAG	QUANTITY	DESCRIPTION

REFERENCE DRAWINGS

DWG. NO.	TITLE
000-01-01-001B	TABLE OF CONTENTS AND LEGEND

REVISIONS

NO.	REVISIONS	DATE	DRAWN	CK	APPR
A	ISSUED FOR PADEP	10/2018	AJD (MM)	MWF (MM)	MJD (MM)
B	REVISED FOR PADEP	10/2019	AJD (MM)	HNB (MM)	MJD (MM)

APPROVALS

DRAWN BY	DATE
AJD (MM)	10/15/2018
CHECKED BY	DATE
MWF (MM)	10/15/2018
ENG. APPROVAL	DATE
MJD (MM)	10/15/2018
P.M. APPROVAL	DATE

SCALE PLAN: 1" = 100'
SCALE PROFILE H: 1" = 100'
SCALE PROFILE V: 1" = 100'

CLIENT APPROVAL

DATE

PREPARED FOR

PennEast PIPELINE

PENNEAST PIPELINE PROJECT
SITE RESTORATION PLAN
ALIGNMENT SHEET
PENNEAST MAINLINE
NORTHAMPTON COUNTY, PENNSYLVANIA
36" PENNEAST PIPELINE
STA. 3141+58 TO STA. 3168+36

SCALE	DRAWING NO.	REVISION
1" = 100'	000-03-01-120	B

G:\PENNEAST\353754_PENNEAST_PIPELINE_EPC\MIDATAPROD_STATE_PERMIT\WORK\PA\DRAFTING\SITE_RESTORATION\ALIGNMENT_SHEETS\01_PENNEAST_MAINLINE\000-03-01-120.DWG2019/10/20 PAN41582