OWNERSHIP / FOOTAGE	1+05	PE-CA-187.012 1263'	13+68	PE-CA-A648.000 944'	23+12	PE-CA-A646.000 403'	27+15
STATIONING						

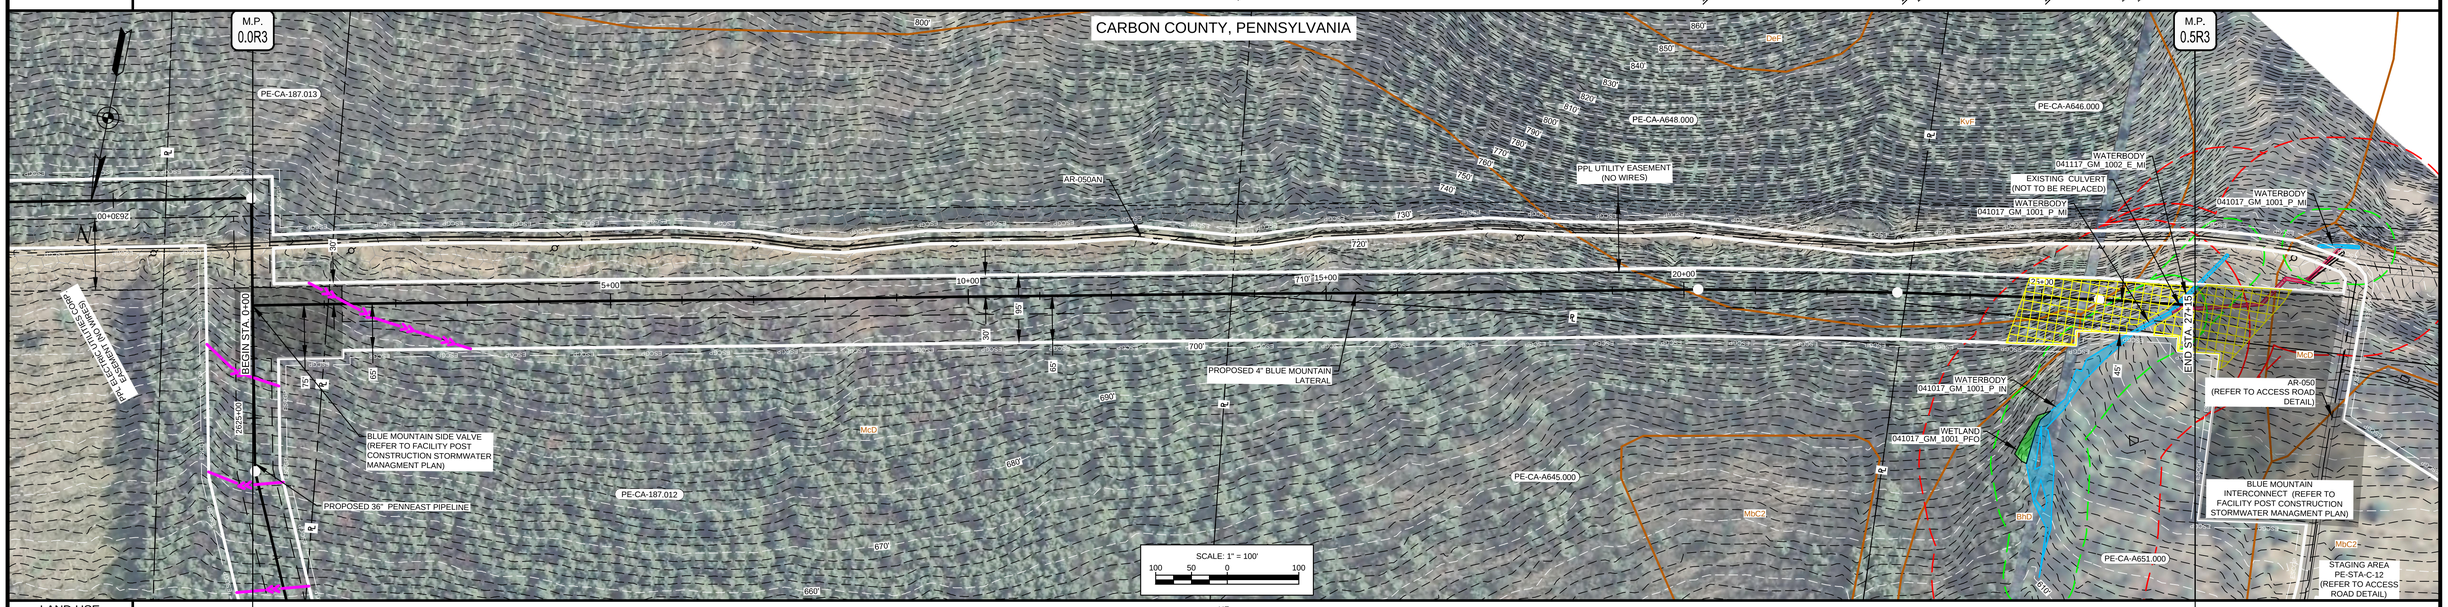

LAND USE		UF		
WATERSHED NAME		AQUASHICOLA CREEK		
WATERSHED CLASSIFICATION		HQ-CWF, MF		
SOILS		McD	KvF	BhD
CLASS LOCATION		CLASS I		
DESIGN FACTOR		0.72		
MAOP		1480 PSIG		

PROFILE

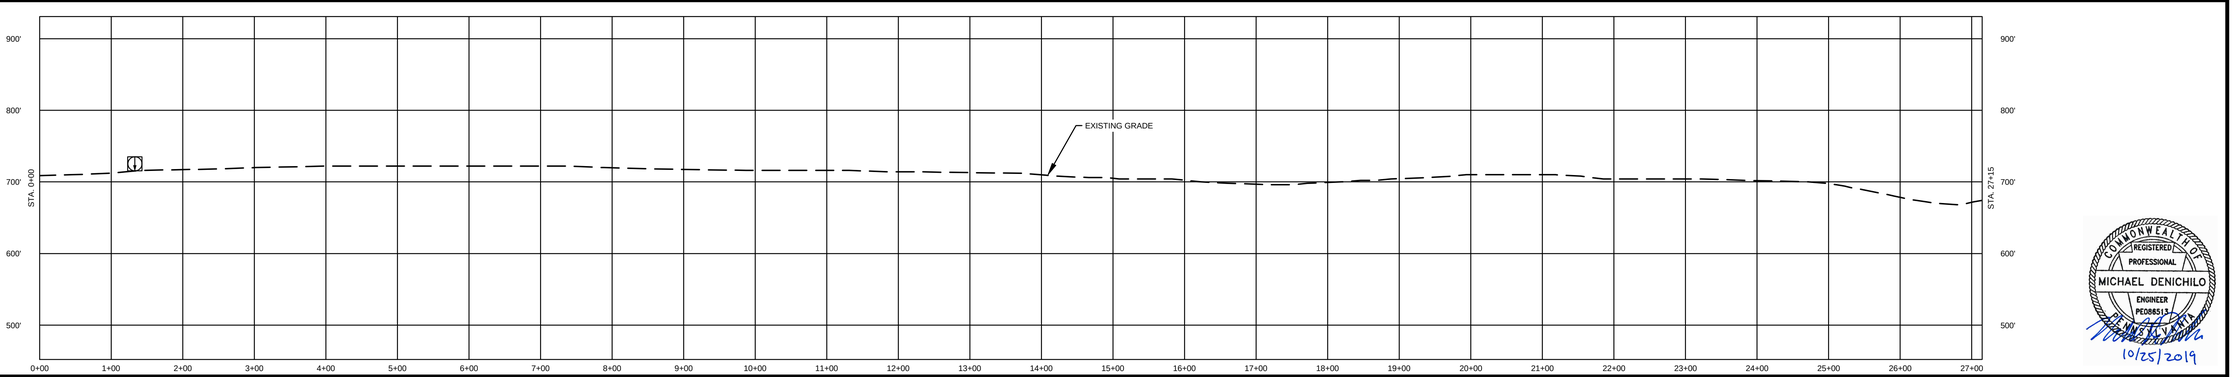

COMMONWEALTH OF PENNSYLVANIA REGISTERED PROFESSIONAL MICHAEL DENICHILO ENGINEER PE068513
10/25/2019

811 Know what's below. Call before you dig.

LAND USE		MATERIAL		
1. AGRICULTURAL (AG)	10. OPEN WATERBODIES (WB / OW)	TAG	QUANTITY	DESCRIPTION
2. COMMERCIAL / INDUSTRIAL (CI)				
3. UPLAND FOREST (UF)				
4. INSTITUTIONAL (IN)				
5. URBAN (UR)				
6. OPEN LAND (EXISTING ROW, OPEN FIELDS, NON-AGRICULTURAL) (OL)				
7. RESIDENTIAL (RE)				
8. ROADWAYS / RAILROADS (RD)				
9. SPECIAL LAND USE (CHURCHES, PARKS, ETC) (SP)				

REFERENCE DRAWINGS	
DWG. NO.	TITLE
000-01-01-001B	TABLE OF CONTENTS AND LEGEND
000-03-03-034	ACCESS ROAD DETAIL

REVISIONS					
NO.	REVISIONS	DATE	DRAWN	CK	APPR
A	ISSUED FOR PADEP	10/2018	AJD (MM)	MWF (MM)	MJD (MM)
B	REVISED FOR PADEP	10/2019	AJD (MM)	MWF (MM)	MJD (MM)

APPROVALS	
DRAWN BY	DATE
AJD (MM)	10/15/2018
CHECKED BY	DATE
MWF (MM)	10/15/2018
ENG. APPROVAL	DATE
MJD (MM)	10/15/2018
P.M. APPROVAL	DATE

SCALE PLAN: 1" = 100'
SCALE PROFILE H: 1" = 100'
SCALE PROFILE V: 1" = 100'

CLIENT APPROVAL

DATE

PREPARED FOR

PennEast PIPELINE

PENNEAST PIPELINE PROJECT

SITE RESTORATION PLAN
ALIGNMENT SHEET
BLUE MOUNTAIN LATERAL
CARBON COUNTY, PENNSYLVANIA
4" BLUE MOUNTAIN LATERAL PIPELINE
0+00 TO 27+15

SCALE	DRAWING NO.	REVISION
1" = 100'	000-03-01-239	B

G:\PENNEAST\353754_PENNEAST_PIPELINE_EPCM\DATA\PROD_STATE_PERMIT\WORK\PAID\RAFTING\SITE_RESTORATION\ALIGNMENT_SHEETS\03_BLUE_MOUNTAIN