


## 2 LANES, UNDIVIDED, LANE & SHOULDER CLOSING

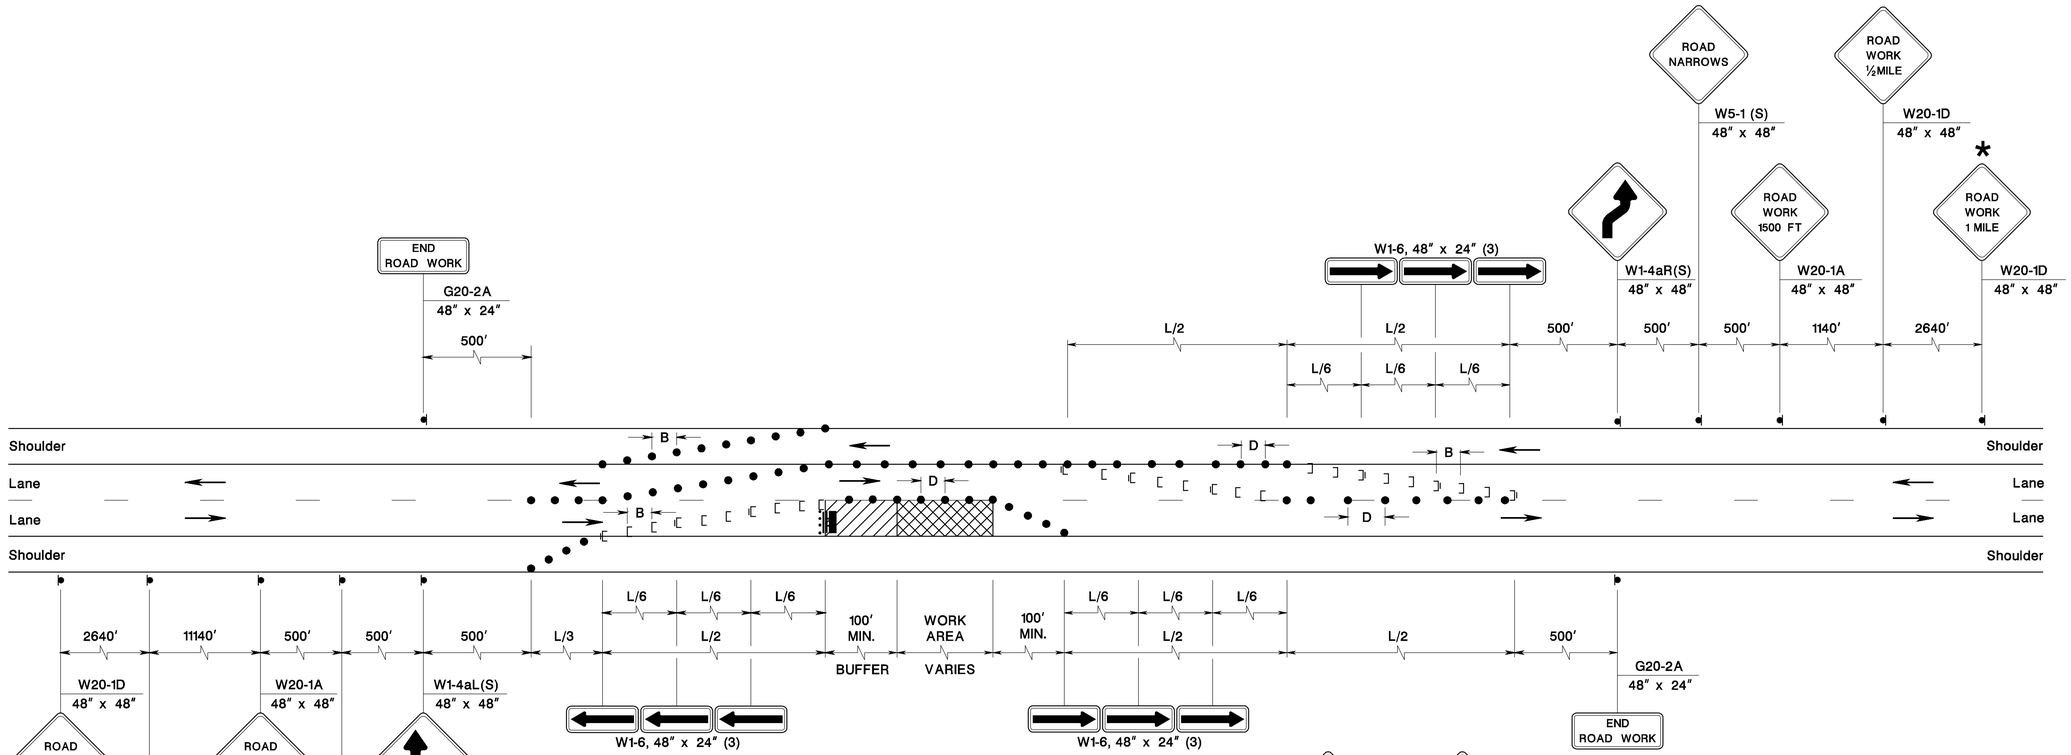


## 2 LANES, UNDIVIDED, SHOULDER CLOSING

* THIS SIGN SHALL BE INSTALLED FOR ROADS WITH A SPEED LIMIT OF 45 M.P.H. OR GREATER UNLESS OTHERWISE DIRECTED BY THE RE.

**NOTE:**

SEE RECOMMENDED TAPER LENGTH AND SPACING TABLE ON SHEET TCD-2 FOR VALUES OF L, B AND D.

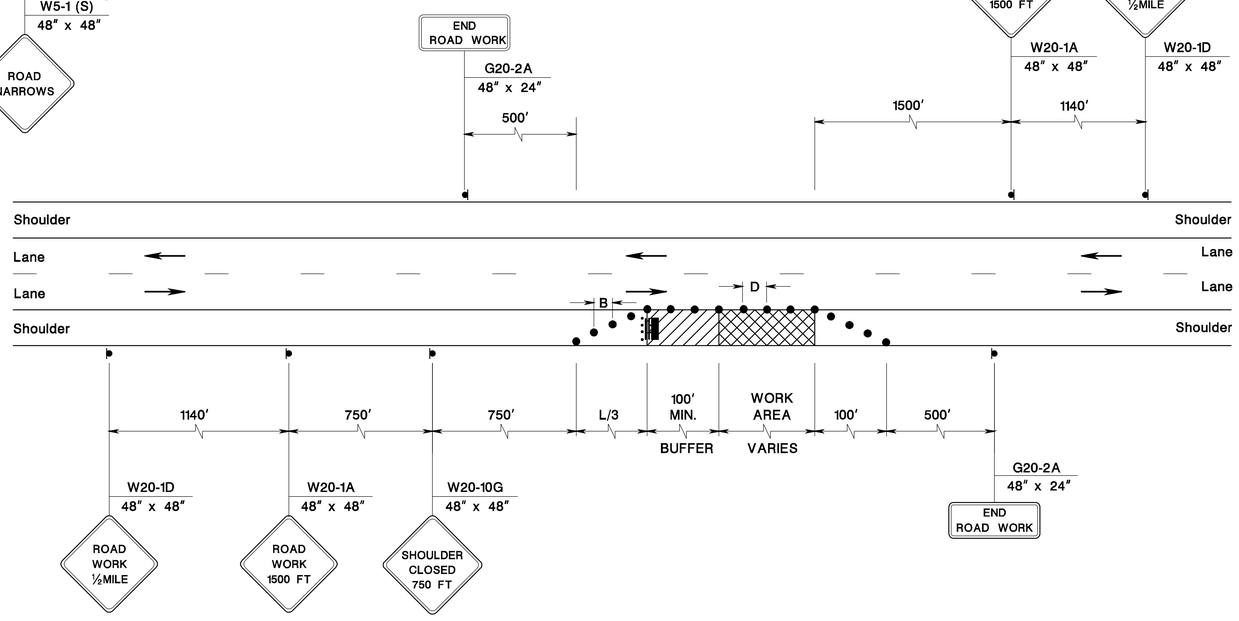**N.T.S.**

TCD-3

NEW JERSEY DEPARTMENT OF TRANSPORTATION

# TRAFFIC CONTROL DETAILS



ID=TPXBHAV date=17-DEC-2007 09:54 scale=30.000000:1.000000 pen table=\\Njdotprjws\v8system\NJDOTWS\Projects\NJDOTEng\Iplot\TBLs\Roadway\basic.tbl
BDC07D-01- ORIGINAL SHEET
file=