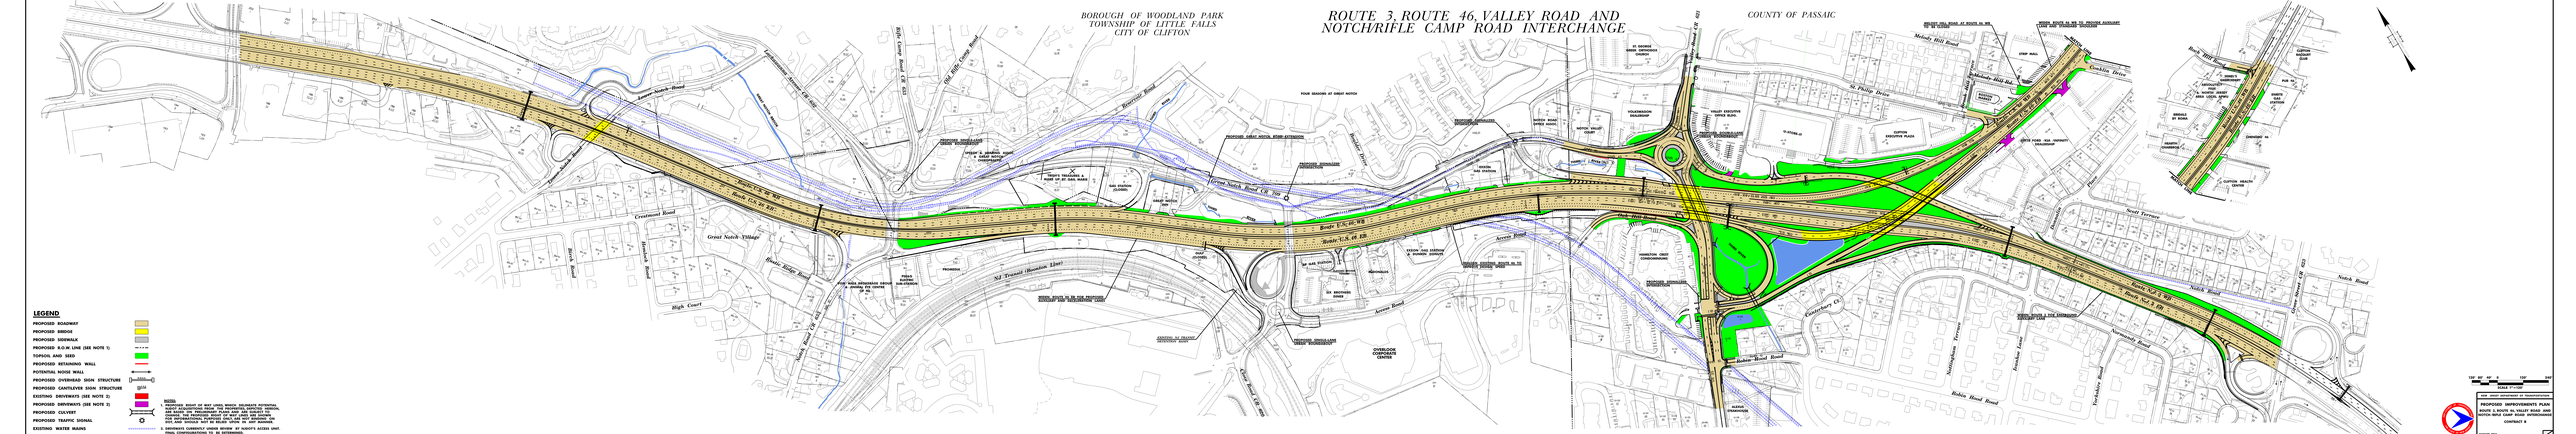
BOROUGH OF WOODLAND PARK
TOWNSHIP OF LITTLE FALLS
CITY OF CLIFTON
ROUTE 3, ROUTE 46, VALLEY ROAD AND
NOTCH/RIFLE CAMP ROAD INTERCHANGE
COUNTY OF PASSAIC
LEGEND
PROPOSED ROADWAY
PROPOSED BRIDGE
PROPOSED SIDEWALK
PROPOSED R.O.W. LINE (SEE NOTE 1)
TOPSOIL AND SEED
PROPOSED RETAINING WALL
POTENTIAL NOISE WALL
PROPOSED OVERHEAD SIGN STRUCTURE
PROPOSED CANTILEVER SIGN STRUCTURE
EXISTING DRIVEWAYS (SEE NOTE 2)
PROPOSED DRIVEWAYS (SEE NOTE 2)
PROPOSED CULVERT
PROPOSED TRAFFIC SIGNAL
EXISTING WATER MAINS
NOTES:
1. PROPOSED RIGHT OF WAY LINES WHICH DELINEATE POTENTIAL PLANT ACQUISITIONS FROM THE PROPERTIES DESCRIBED HEREON, ARE BASED ON PRELIMINARY DESIGN. THESE LINES MAY BE CHANGED THE PROPOSED RIGHT OF WAY LINES ARE SUBJECT TO CHANGE.