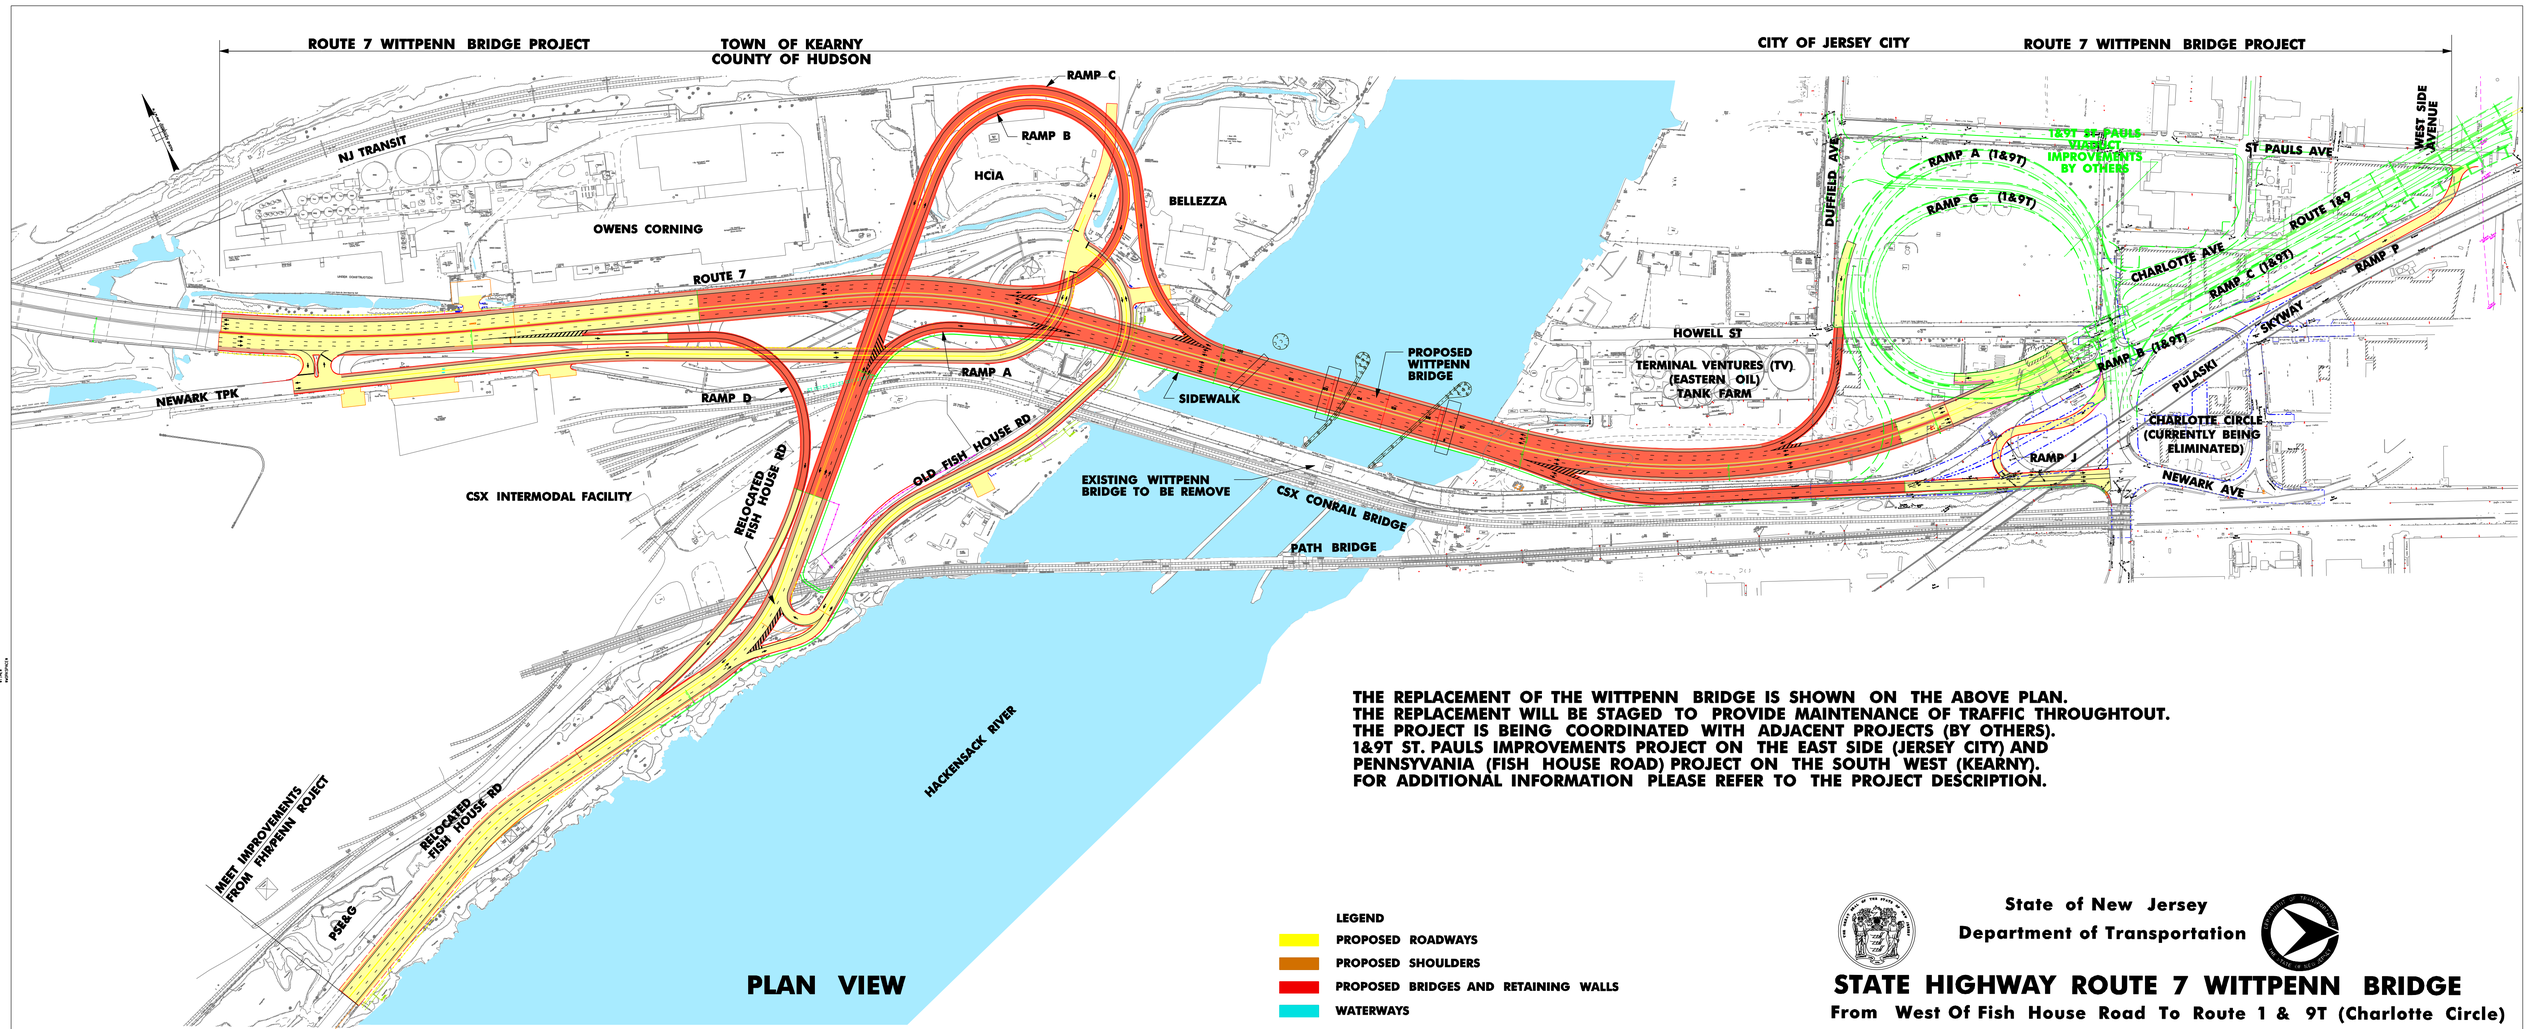

THE REPLACEMENT OF THE WITTPENN BRIDGE IS SHOWN ON THE ABOVE PLAN.
THE REPLACEMENT WILL BE STAGED TO PROVIDE MAINTENANCE OF TRAFFIC THROUGHTOUT.
THE PROJECT IS BEING COORDINATED WITH ADJACENT PROJECTS (BY OTHERS).
1&9T ST. PAULS IMPROVEMENTS PROJECT ON THE EAST SIDE (JERSEY CITY) AND
PENNSYVANIA (FISH HOUSE ROAD) PROJECT ON THE SOUTH WEST (KEARNY).
FOR ADDITIONAL INFORMATION PLEASE REFER TO THE PROJECT DESCRIPTION.

LEGEND

- PROPOSED ROADWAYS
- PROPOSED SHOULDERS
- PROPOSED BRIDGES AND RETAINING WALLS
- WATERWAYS

State of New Jersey
Department of Transportation

STATE HIGHWAY ROUTE 7 WITTPENN BRIDGE

From West Of Fish House Road To Route 1 & 9T (Charlotte Circle)

...\caddout\prop alignment.plt 06/12/03 02:46:14 PM