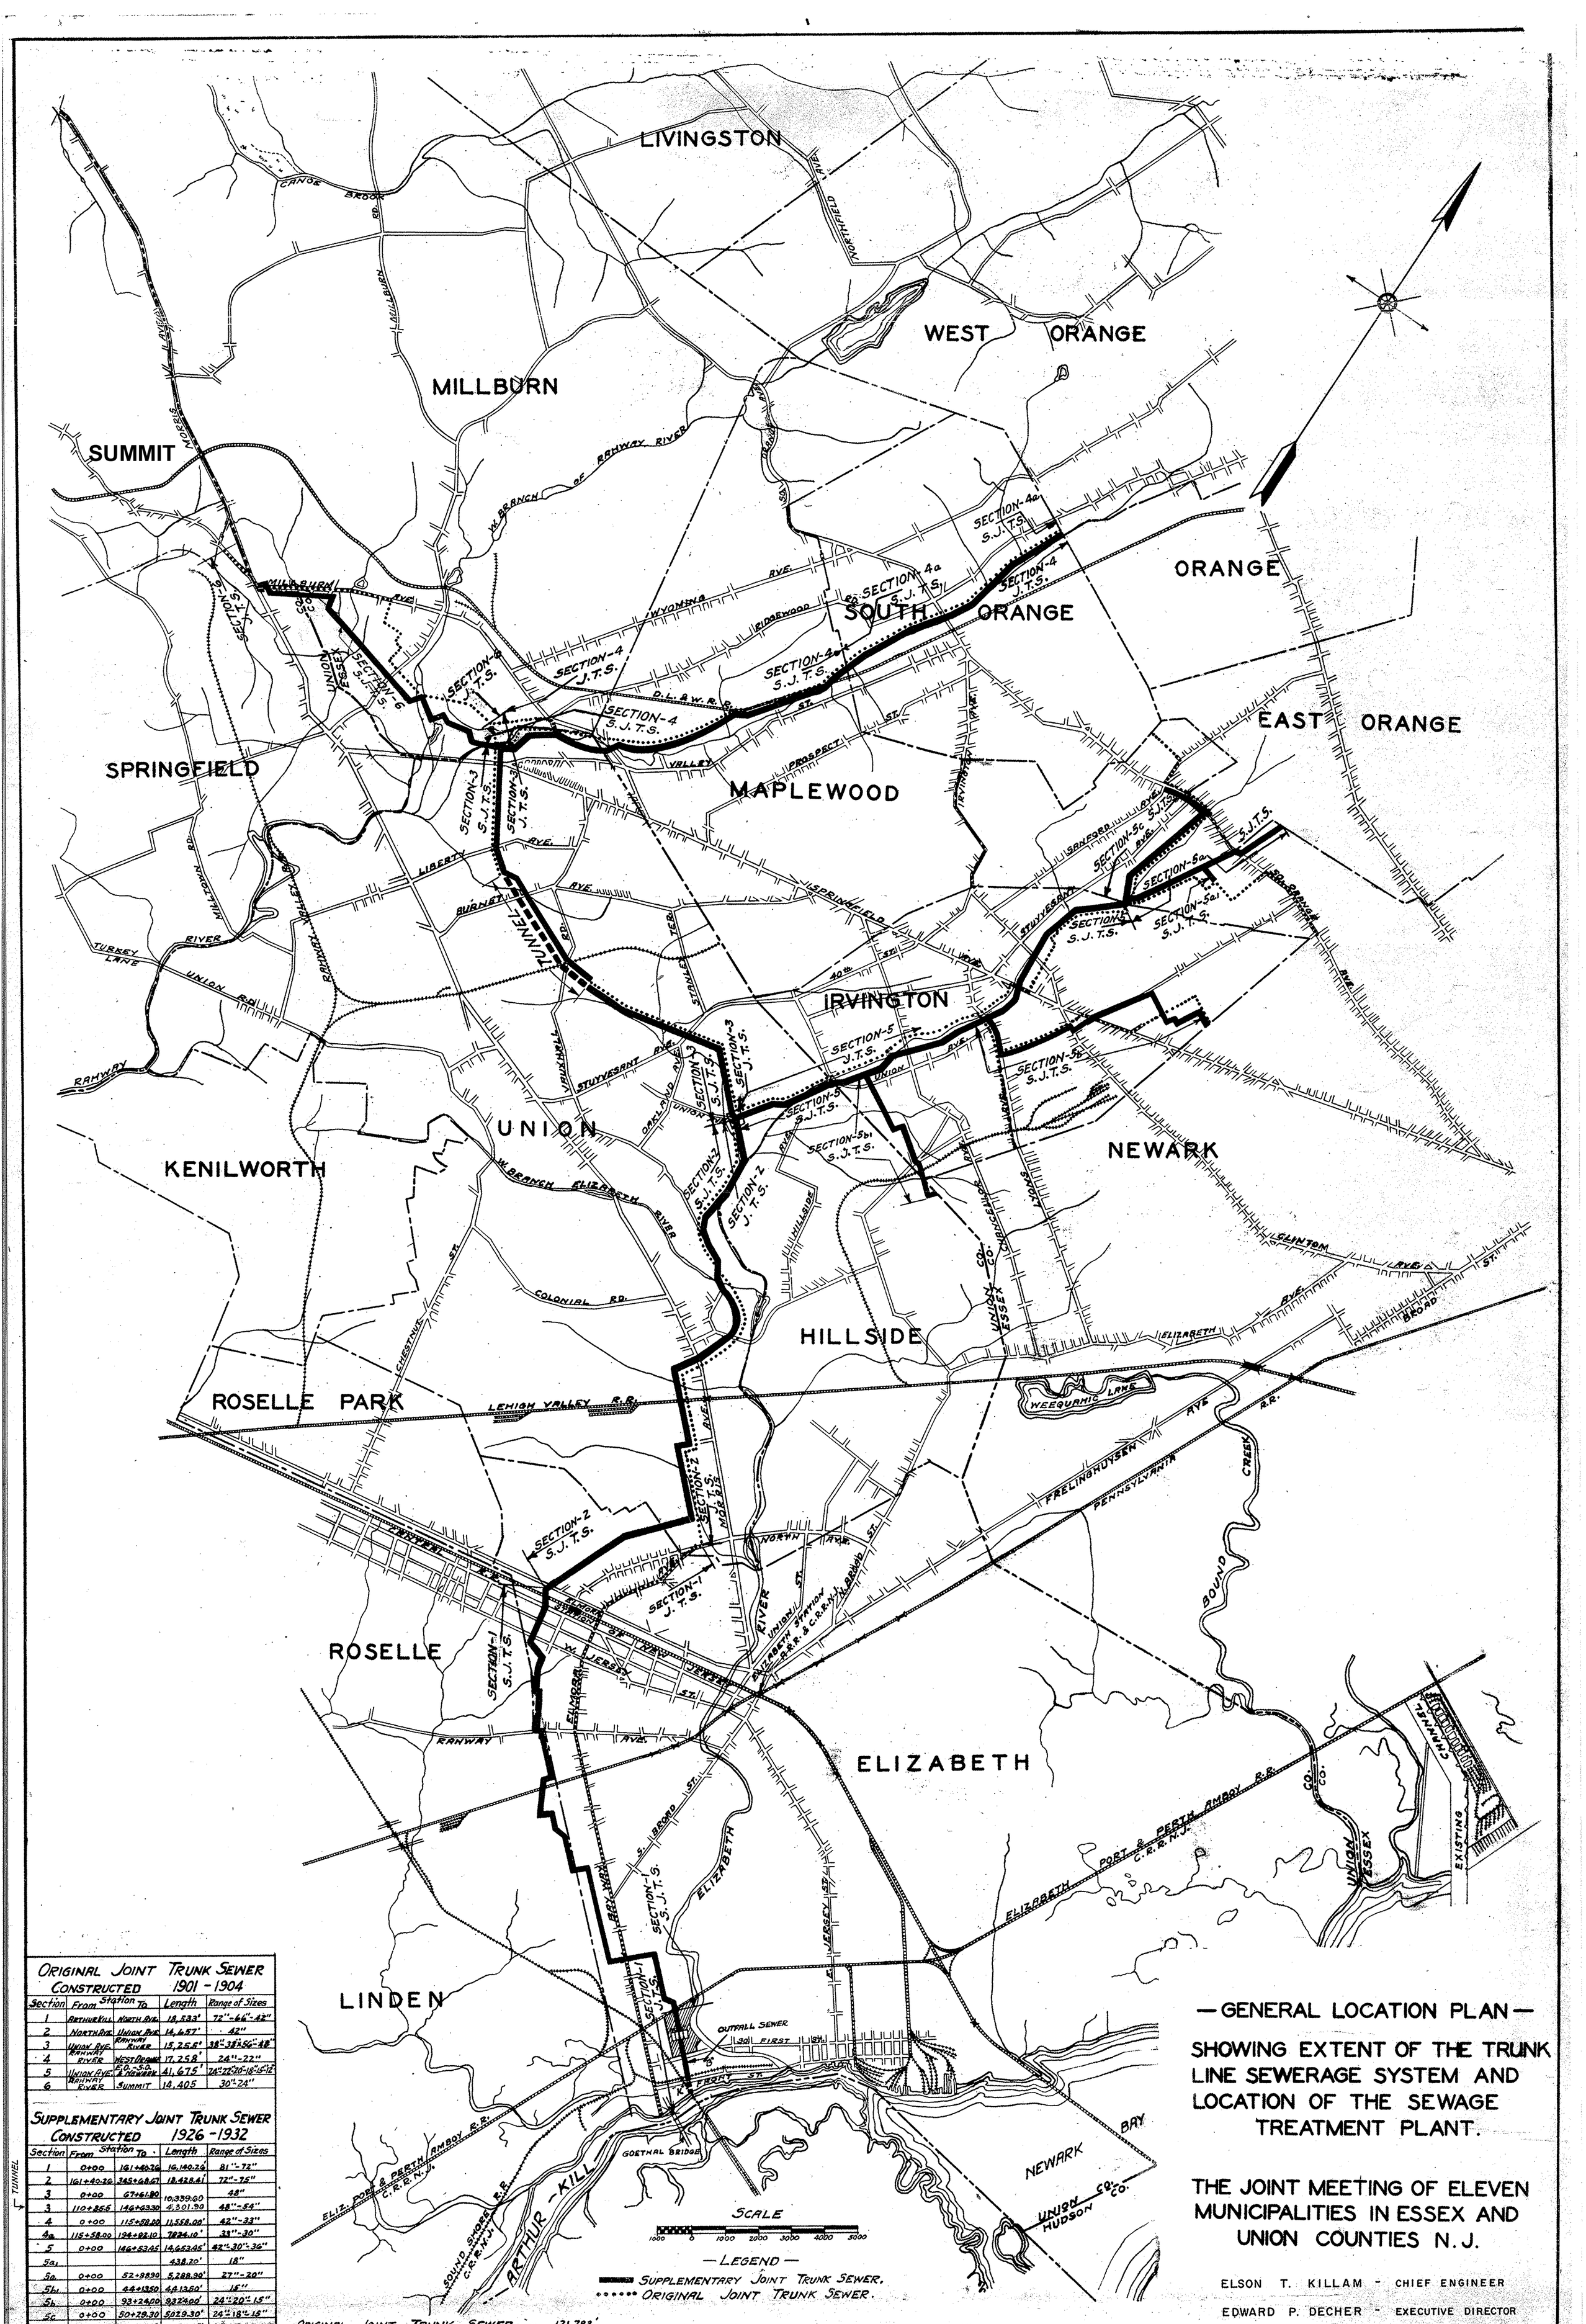

ORIGINAL JOINT TRUNK SEWER — 121,783'
SUPPLEMENTARY JOINT TRUNK SEWER — 119,690.47

ORIGINAL JOINT TRUNK SEWER CONSTRUCTED 1901 - 1904

Section	Station From	Station To	Length	Range of Sizes
1	ARTHUR KILL	NORTH AVE.	18,533'	72"-66"-42"
2	NORTH AVE.	UNION AVE.	14,657'	42"
3	UNION AVE.	RAHWAY RIVER	15,256'	38"-38"-36"-48"
4	RAHWAY RIVER	WEST ORANGE	17,258'	24"-22"
5	UNION AVE.	E.O.-S.O. & NEWARK	41,675'	24"-22"-20"-18"-15"-12"
6	RAHWAY RIVER	SUMMIT	14,405	30"-24"

SUPPLEMENTARY JOINT TRUNK SEWER CONSTRUCTED 1926 - 1932

Section	Station From	Station To	Length	Range of Sizes
1	0+00	161+40.26	16,140.26	81"-72"
2	161+40.26	345+68.67	18,428.41	72"-75"
3	0+00	67+61.80	10,339.60	48"
3	110+86.5	146+63.30	4,301.90	48"-54"
4	0+00	115+58.00	11,558.00'	42"-33"
4a	115+58.00	194+82.10	7824.10'	33"-30"
5	0+00	146+63.45	14,653.45'	42"-30"-36"
5a1			438.20'	18"
5a	0+00	52+88.90	5,288.90'	27"-20"
5b1	0+00	44+13.50	4,413.50'	15"
5b	0+00	93+24.00	9,324.00'	24"-20"-15"
5c	0+00	50+29.30	5029.30'	24"-18"-15"
6	0+00	100+77.15	10,077.15'	42"-36"-30"-24"
	OUTFALL	"B"	1,322.50	
	OUTFALL	"K"	441.20	

— GENERAL LOCATION PLAN —

SHOWING EXTENT OF THE TRUNK LINE SEWERAGE SYSTEM AND LOCATION OF THE SEWAGE TREATMENT PLANT.

THE JOINT MEETING OF ELEVEN MUNICIPALITIES IN ESSEX AND UNION COUNTIES N. J.

ELSON T. KILLAM - CHIEF ENGINEER

EDWARD P. DECHER - EXECUTIVE DIRECTOR