NO.	BLOCK	LOT	ACQUISITION	AREA	ADDRESS
1	9	2.02	ENTIRE	715 SF	VACANT - PRIVATELY OWNED
1	9	4.02	PARTIAL	1415 SF	42 PREBLE PL., RUTHERFORD
1	9	4.02	EASEMENT	1590 SF	42 PREBLE PL., RUTHERFORD

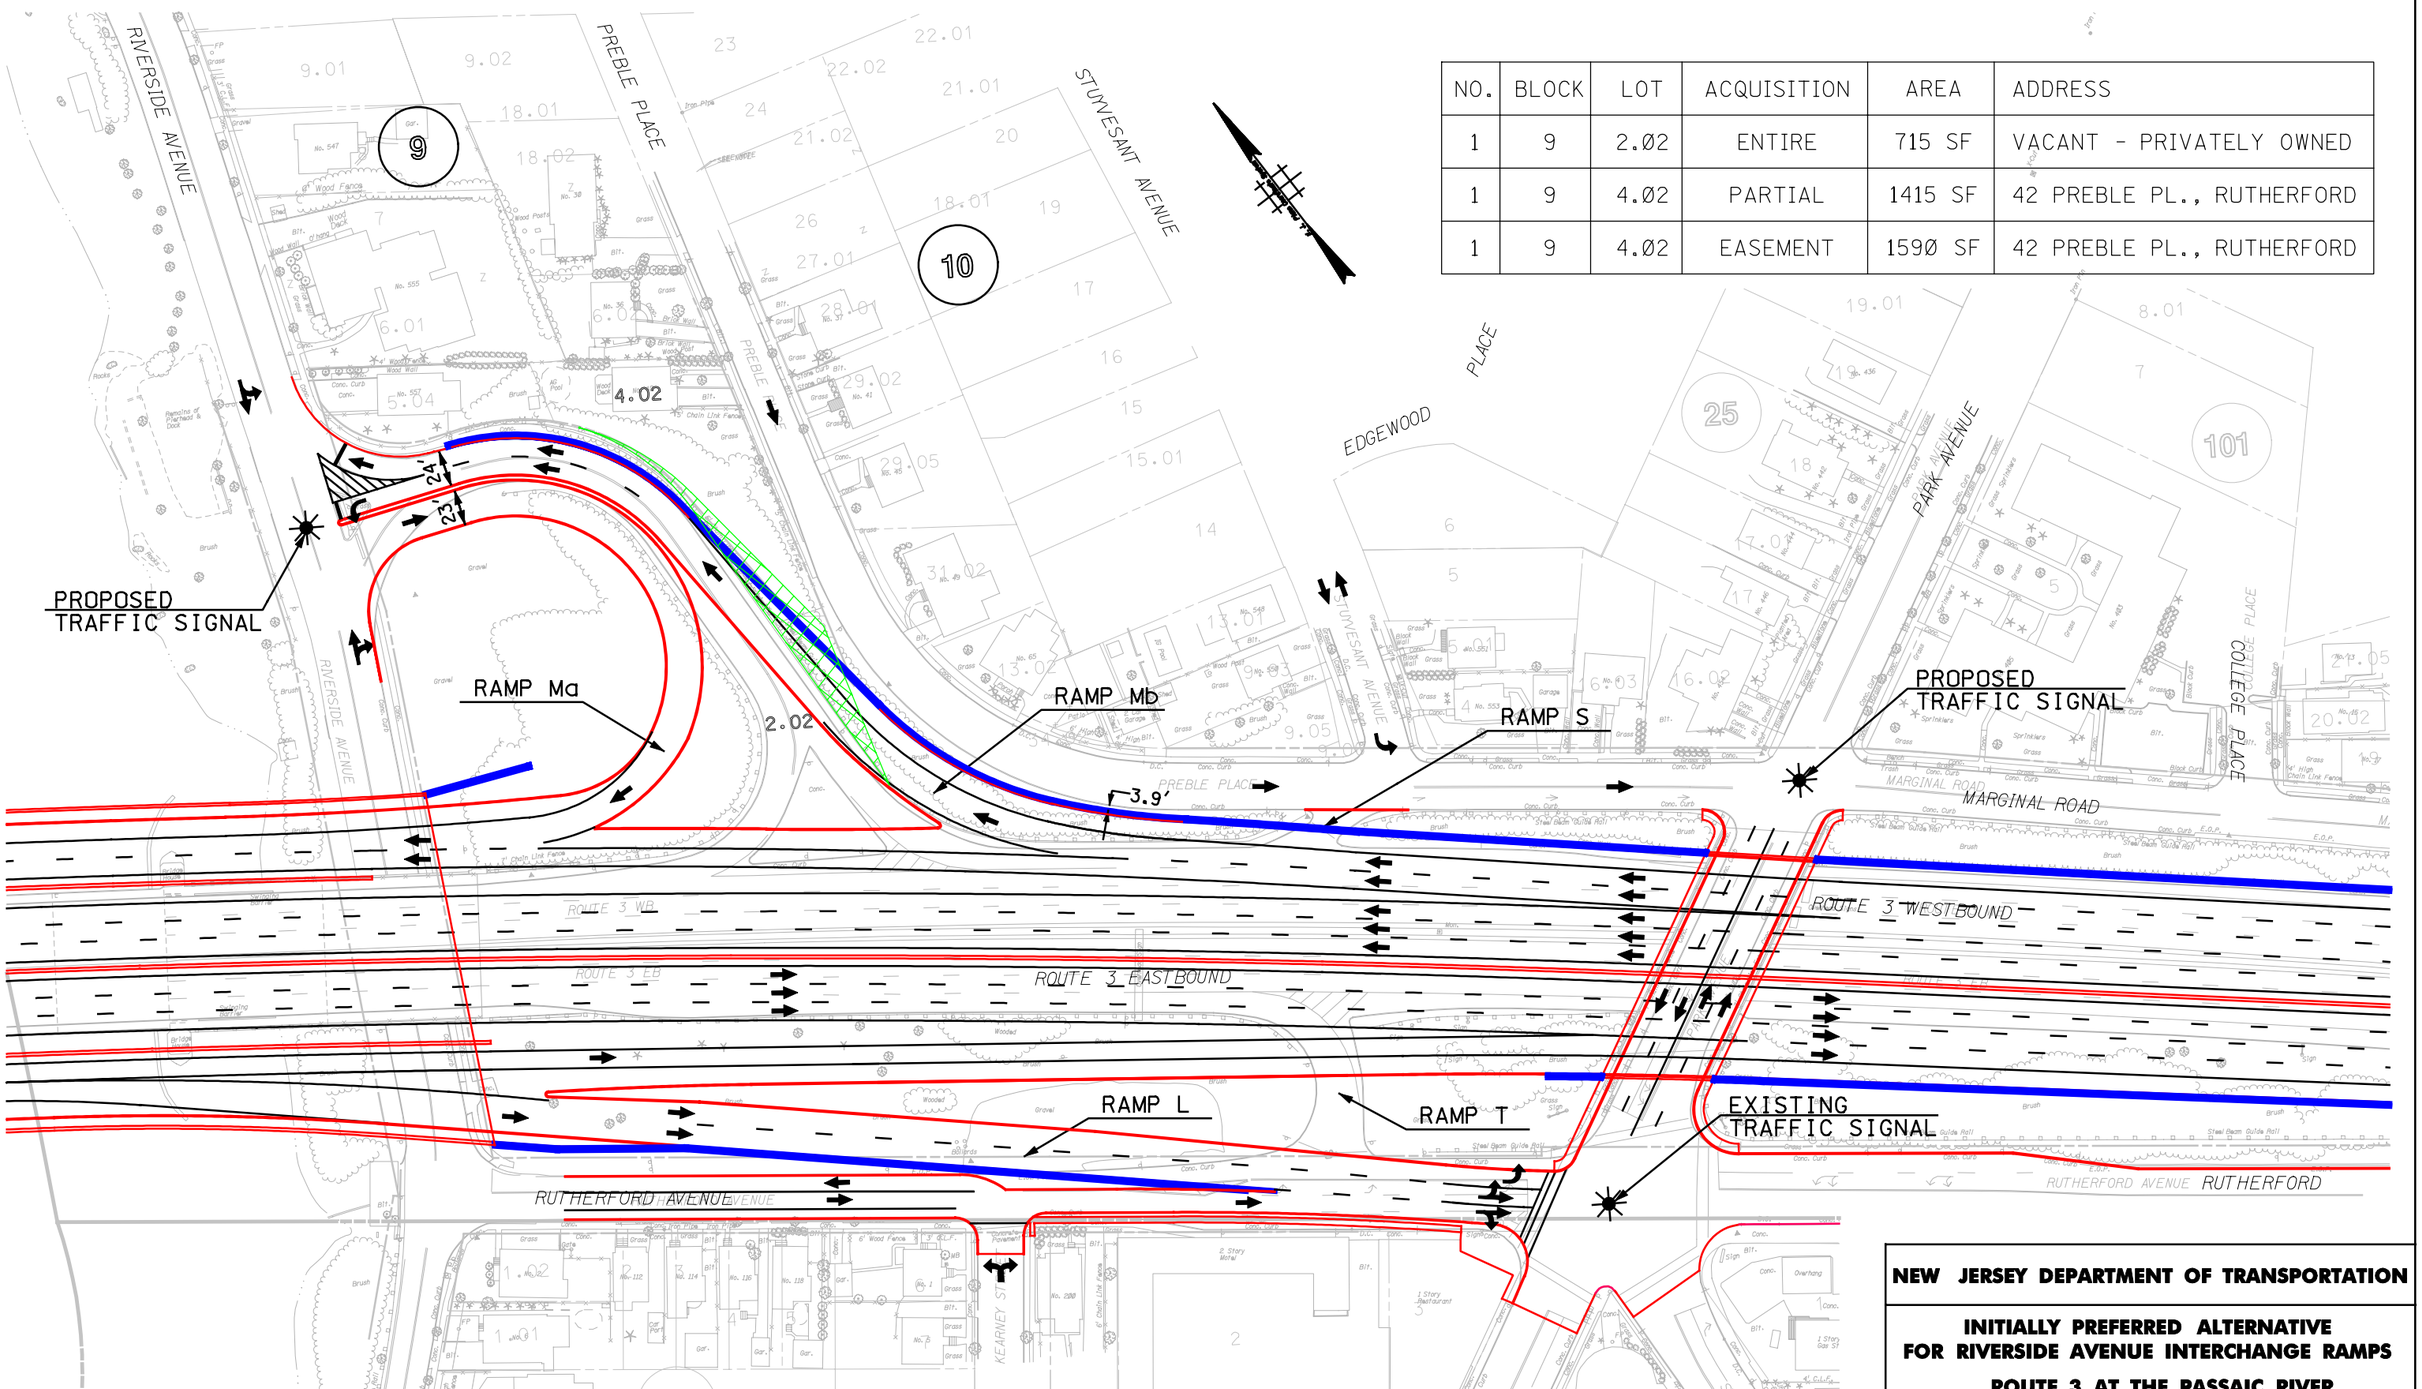

NEW JERSEY DEPARTMENT OF TRANSPORTATION

INITIALLY PREFERRED ALTERNATIVE FOR RIVERSIDE AVENUE INTERCHANGE RAMPS

ROUTE 3 AT THE PASSAIC RIVER

FROM RTE. 17 TO MAIN AVENUE

COUNTIES OF BERGEN AND PASSAIC

SCALE: N.T.S. **DATE: 4-12-02**

PREPARED BY: HNTB

PREPARED FOR: Goodkind & O'Dea, Inc. A Dewberry Company

FIGURE NO. 1