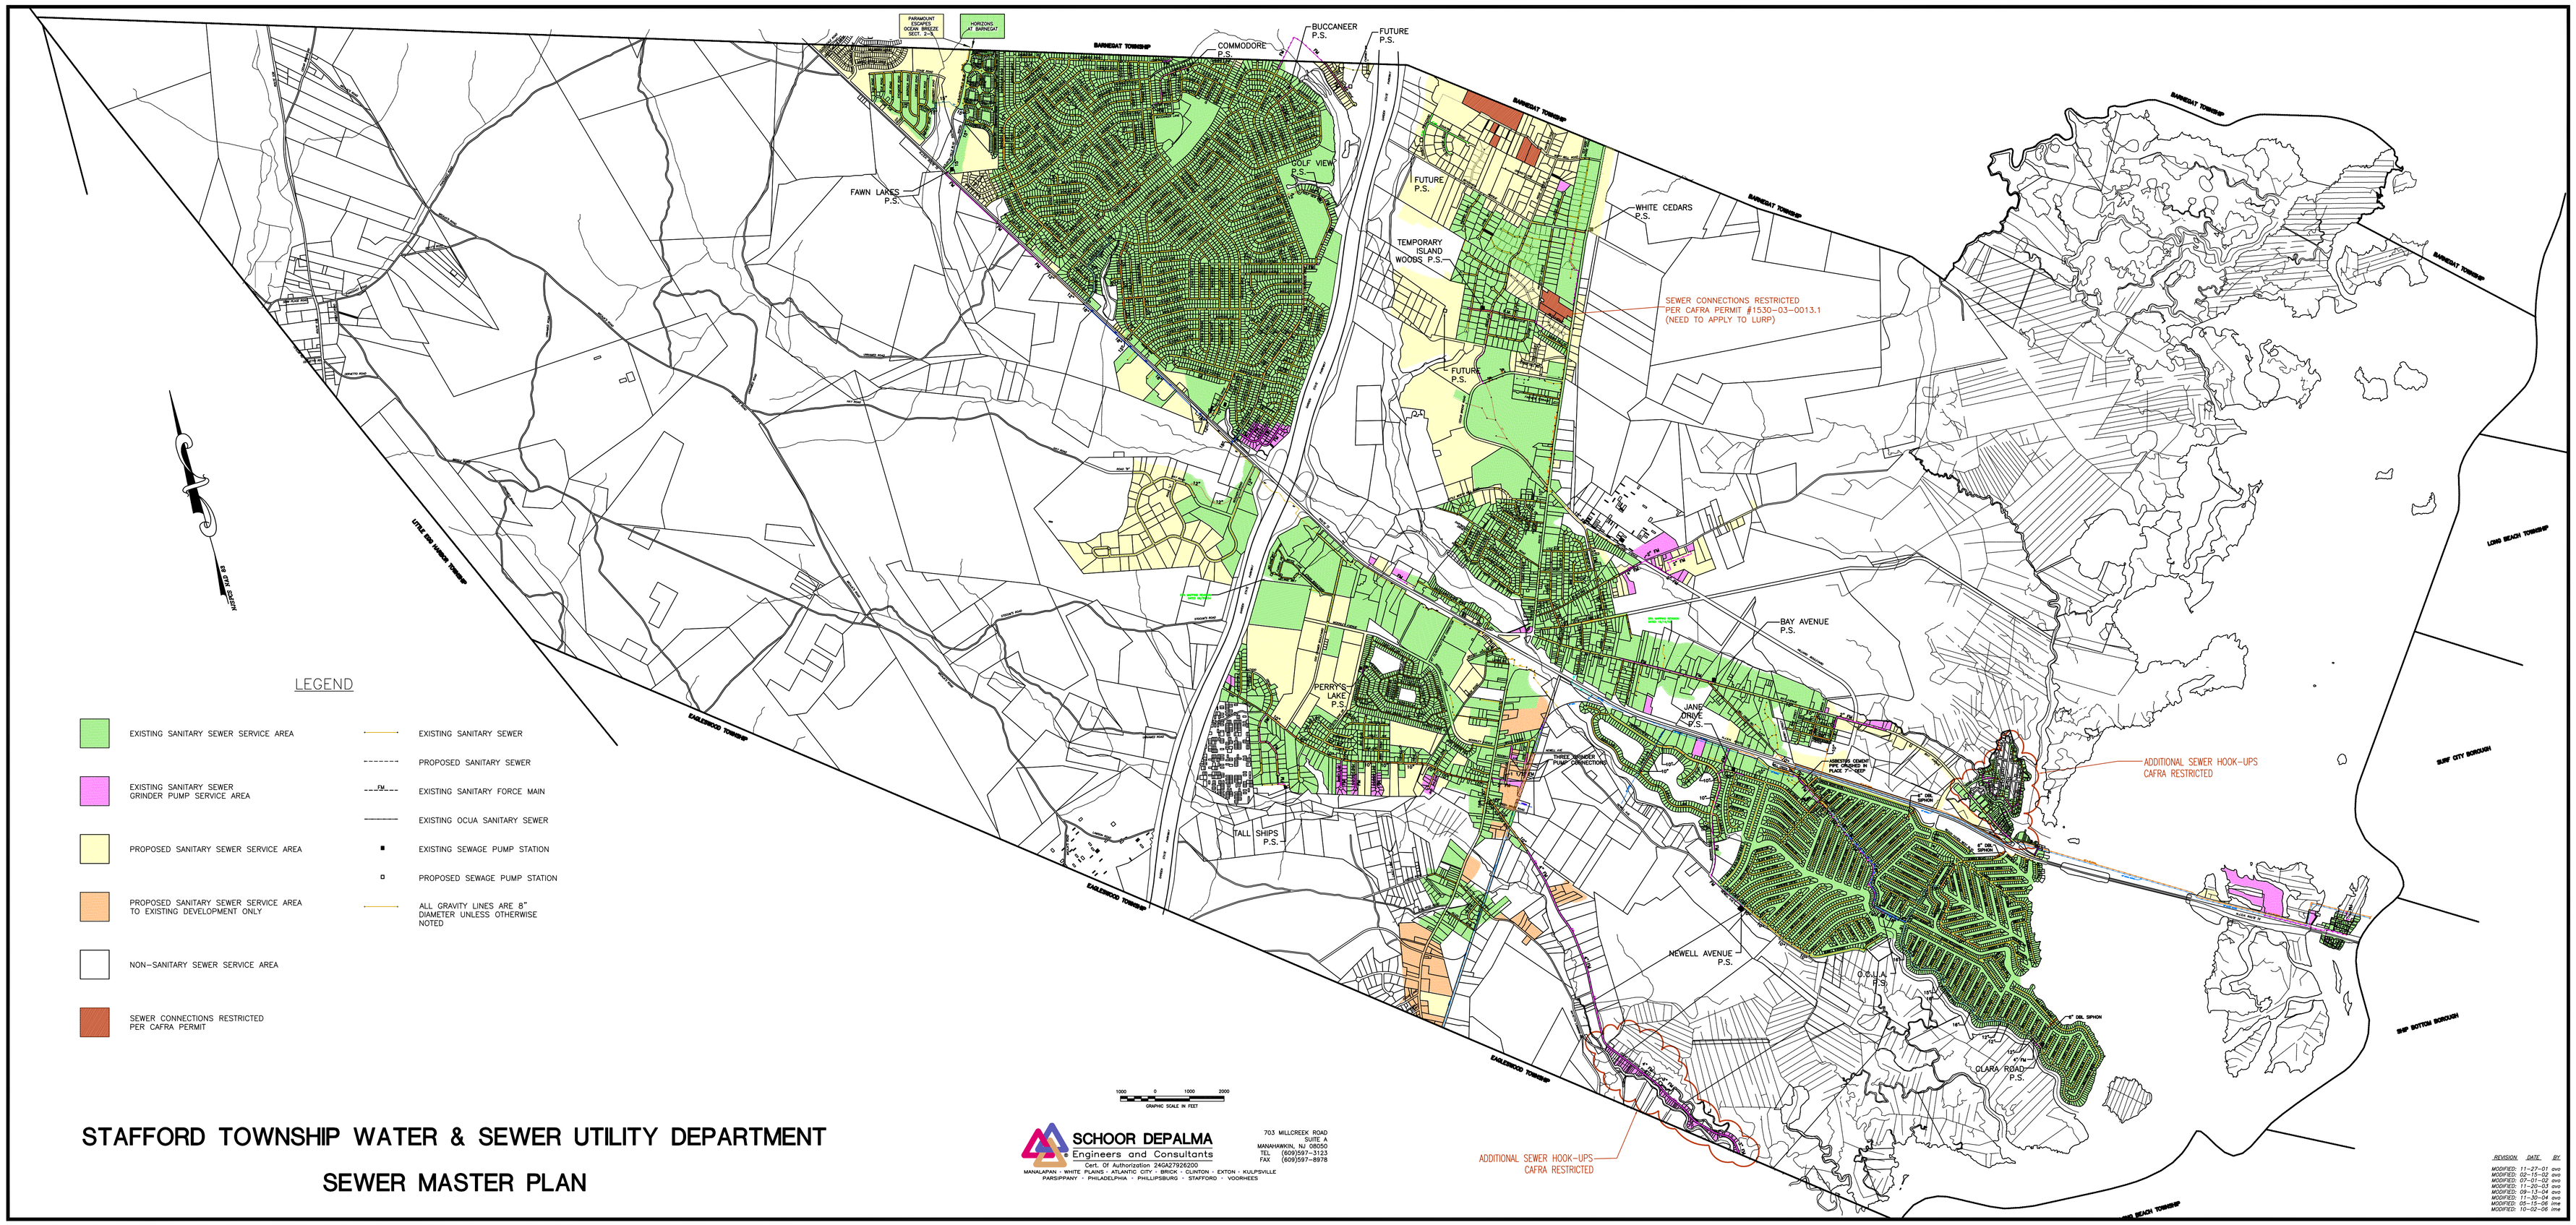

LEGEND

- EXISTING SANITARY SEWER SERVICE AREA
- EXISTING SANITARY SEWER SERVICE AREA GRINDER PUMP SERVICE AREA
- PROPOSED SANITARY SEWER SERVICE AREA
- PROPOSED SANITARY SEWER SERVICE AREA TO EXISTING DEVELOPMENT ONLY
- NON-SANITARY SEWER SERVICE AREA
- SEWER CONNECTIONS RESTRICTED PER CAFRA PERMIT

- EXISTING SANITARY SEWER
- PROPOSED SANITARY SEWER
- FM — EXISTING SANITARY FORCE MAIN
- EXISTING OCUA SANITARY SEWER
- EXISTING SEWAGE PUMP STATION
- PROPOSED SEWAGE PUMP STATION
- ALL GRAVITY LINES ARE 8" DIAMETER UNLESS OTHERWISE NOTED

1000 0 1000 2000
GRAPHIC SCALE IN FEET

STAFFORD TOWNSHIP WATER & SEWER UTILITY DEPARTMENT

SEWER MASTER PLAN

SCHOOR DEPALMA
Engineers and Consultants
Cert. Of Authorization 24GA27928200
MANALAPAN • WHITE PLAINS • ATLANTIC CITY • BRICK • CLINTON • EXTON • KULPSVILLE
PARSIPPANY • PHILADELPHIA • PHILLIPSBURG • STAFFORD • VOORHEES

703 MILLCREEK ROAD
SUITE 4
MANAHAWKIN, NJ 08050
TEL (609)597-3123
FAX (609)597-8978

REVISION	DATE	BY
MODIFIED: 11-27-01	dvd	
MODIFIED: 07-31-02	dvd	
MODIFIED: 07-31-02	dvd	
MODIFIED: 11-20-03	dvd	
MODIFIED: 09-13-04	dvd	
MODIFIED: 11-30-04	dvd	
MODIFIED: 05-15-06	lma	
MODIFIED: 10-02-06	lma	