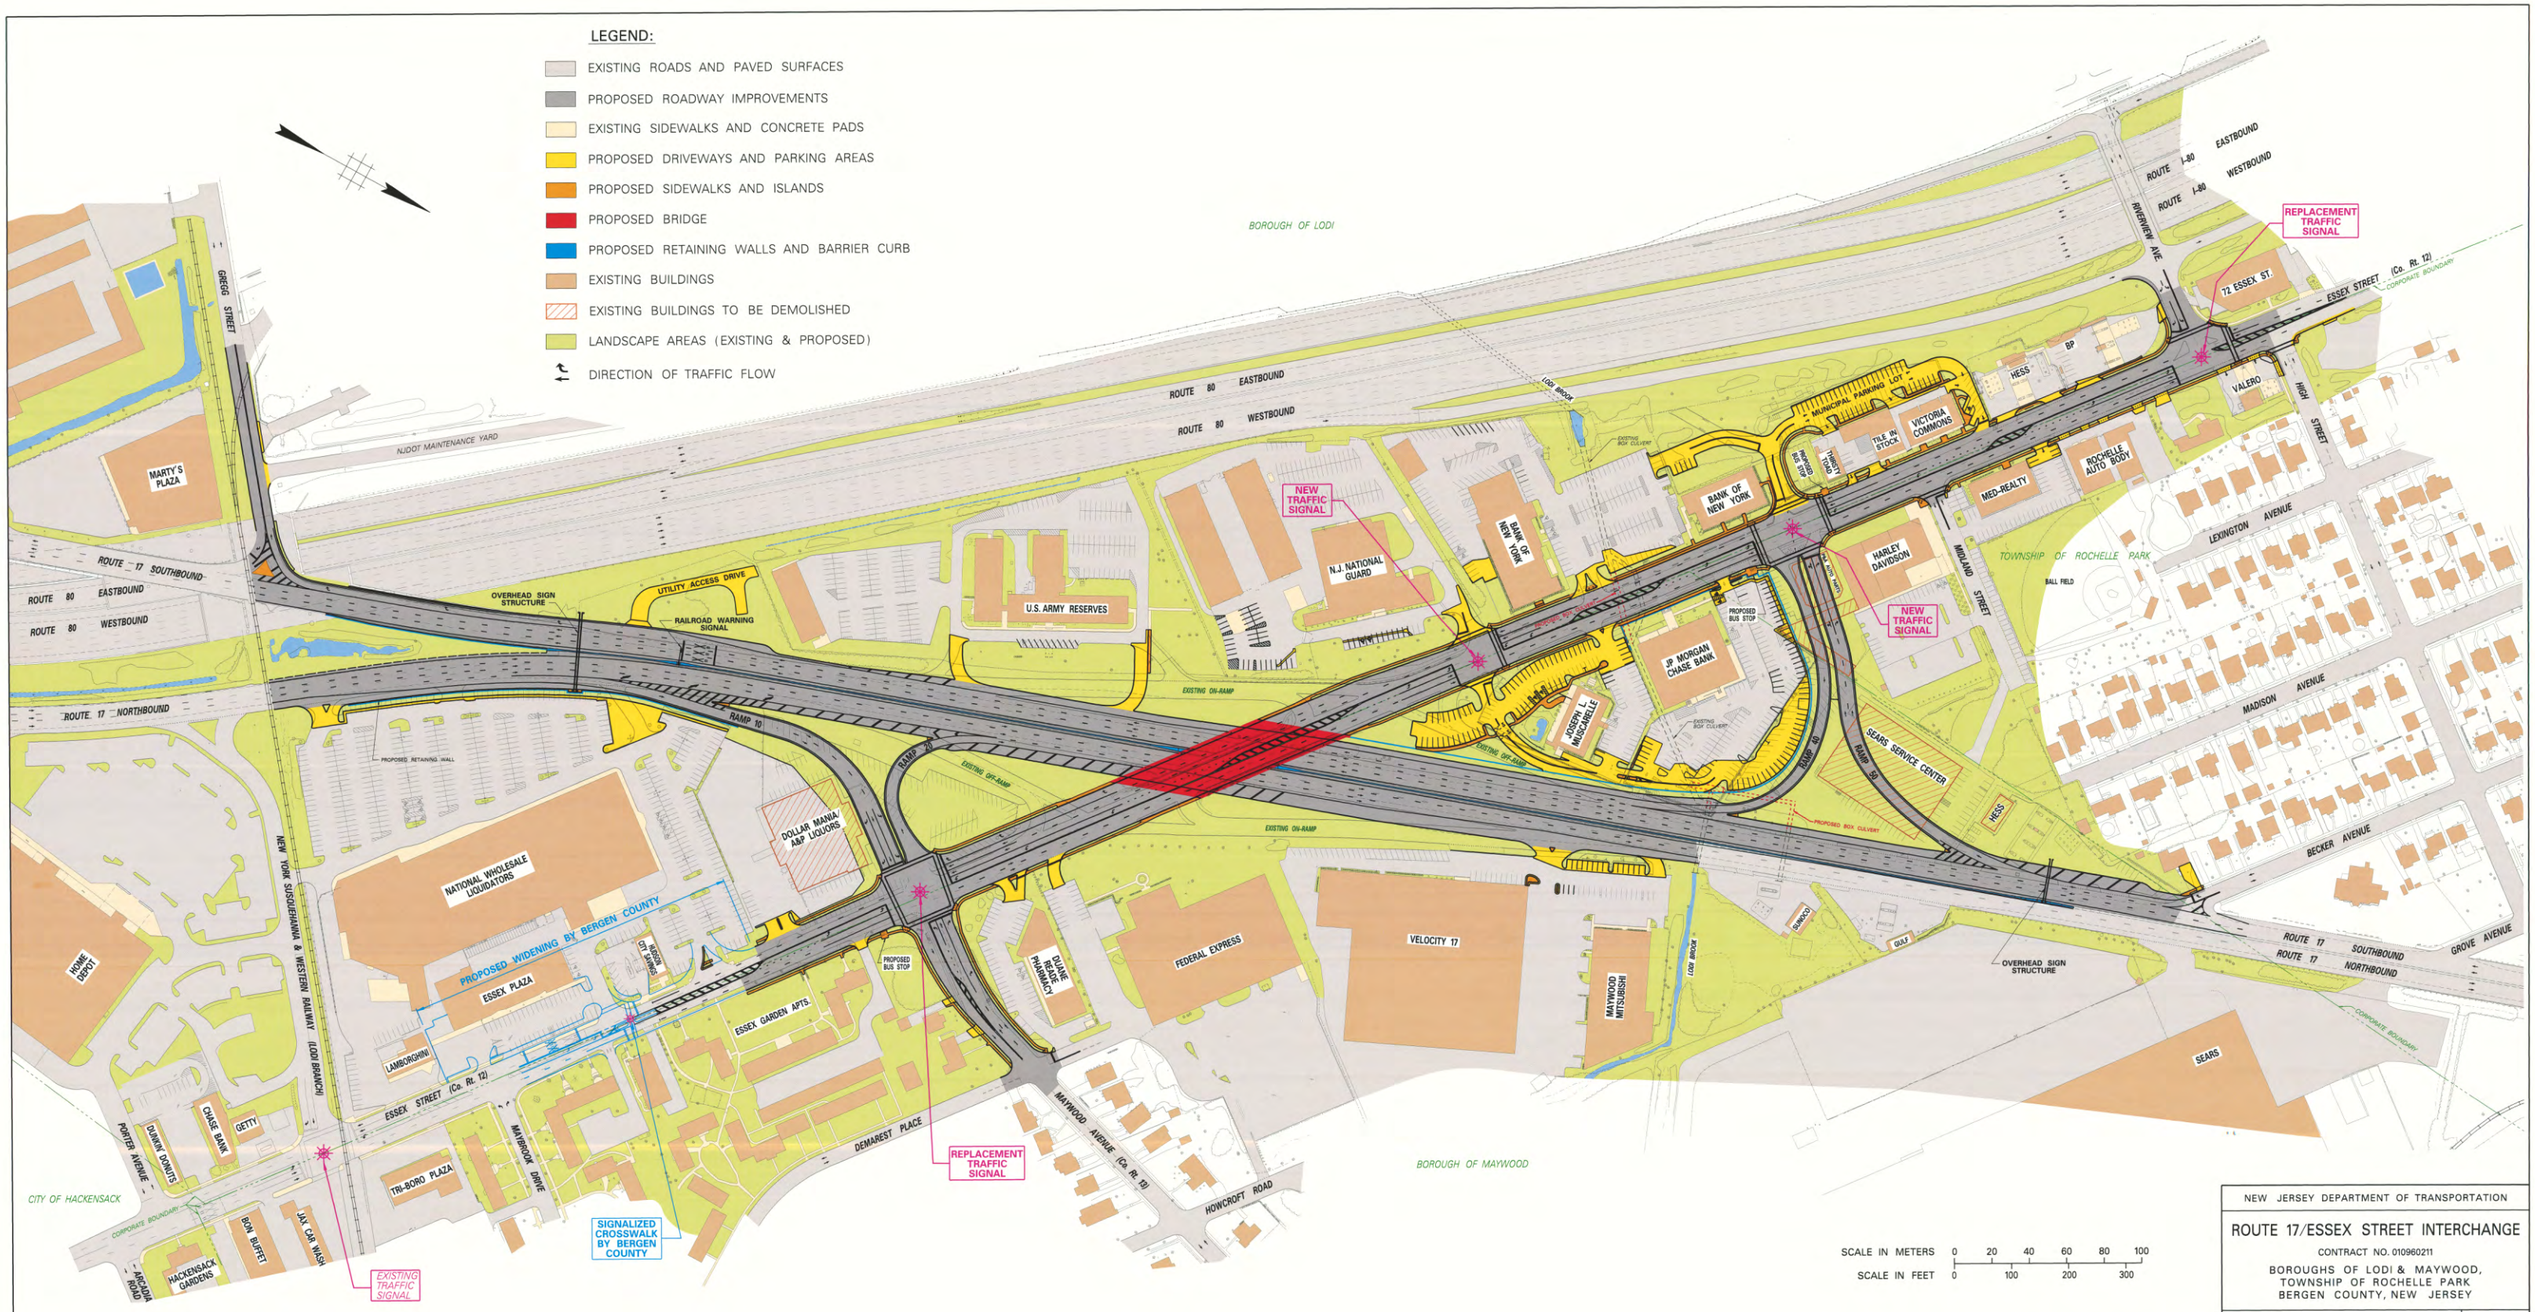

NEW JERSEY DEPARTMENT OF TRANSPORTATION

ROUTE 17/ESSEX STREET INTERCHANGE

CONTRACT NO. 010960211

BOROUGHS OF LODI & MAYWOOD,
TOWNSHIP OF ROCHELLE PARK
BERGEN COUNTY, NEW JERSEY

TAYLOR • WISEMAN & TAYLOR
ENGINEERS • SURVEYORS • SCIENTISTS
124 GAITHER DRIVE, MOUNT LAUREL, N.J. 08054